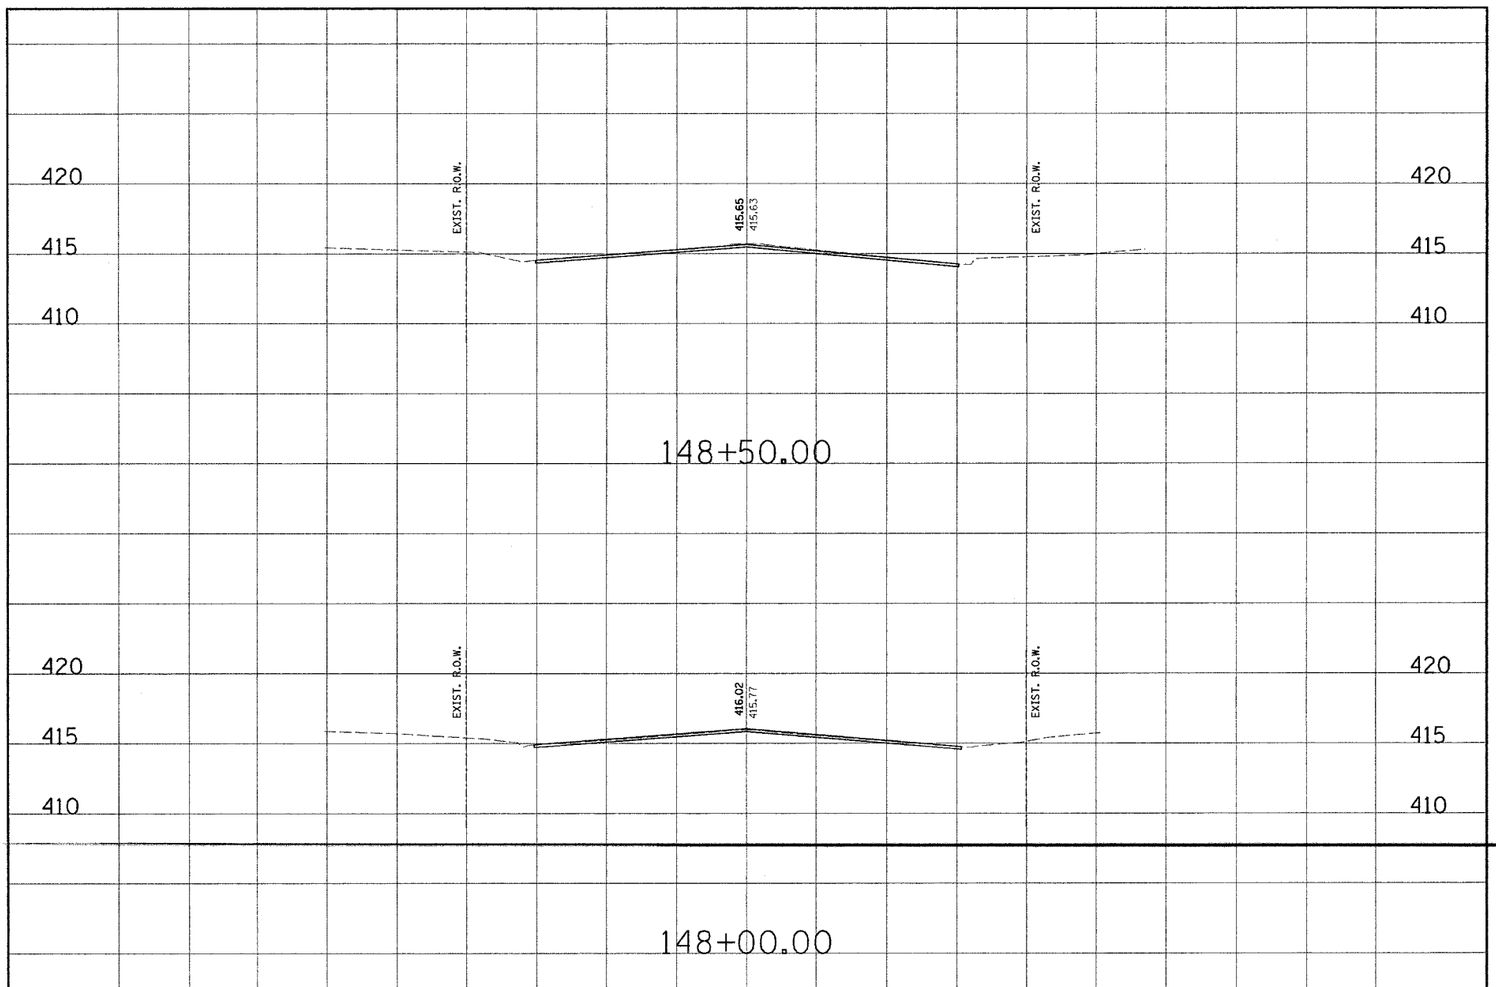

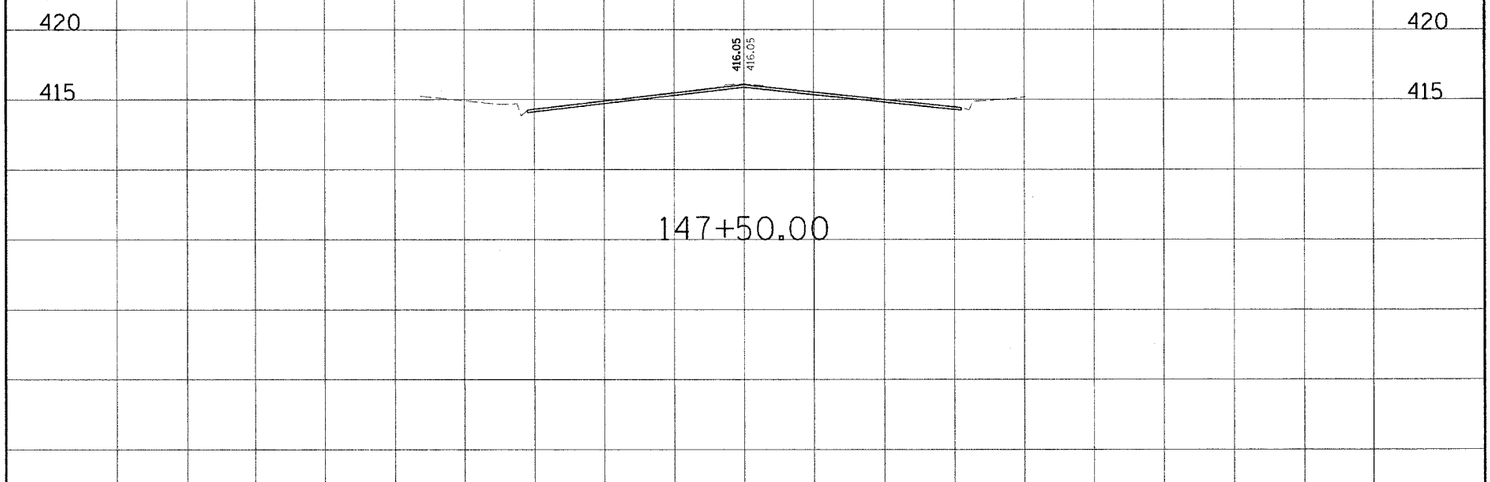

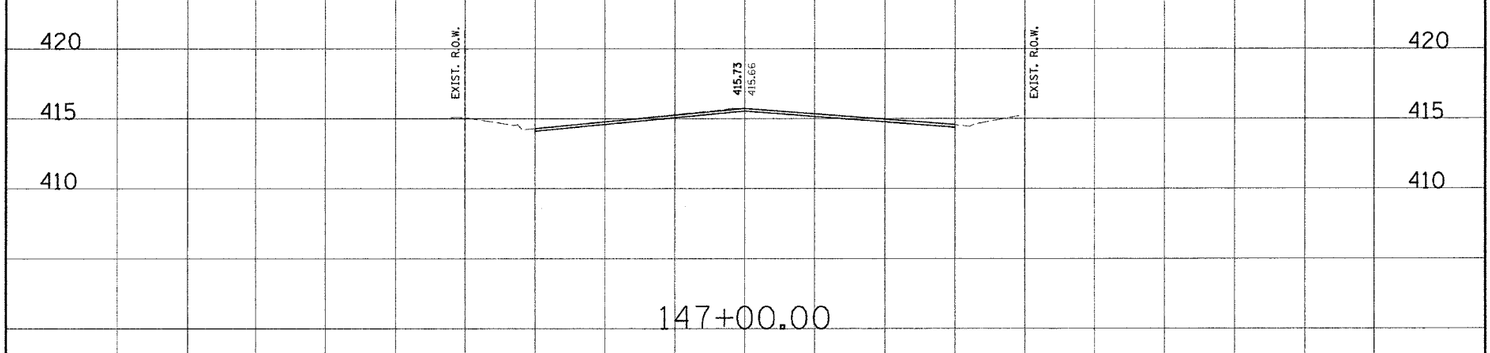

80 60 40 20 0 20 40 60 80

MADISON AVENUE CROSS SECTIONS

Juneau Associates, Inc. P.C.
CONSULTING ENGINEERS AND LAND SURVEYORS
2100 Sixth Street, P.O. Box 1325, Granite City, Illinois 62040, Phone: (618)877-1400/(618)452-5436, Fax: (618)-482-5441
100 North Bassett Drive, Edwardsville, Illinois 62025, Phone: (618)659-0900/(618) 655-0800, Fax: (618)655-0541

CLIENT/PROJECT :

MADISON AVENUE IMPROVEMENT

REVISIONS			
NO.	DATE	BY	REMARKS

CONTRACT NO. 97244

DESN. BY: SKS
DRWN. BY: SKS
CHKD. BY: SKS
JOB NO. E-05303
DATE: 10/6/04
SCALE: HORZ: 1 inch = 10 feet
VERT: 1 inch = 5 feet

SHEET No. 55 OF 56 SHEETS