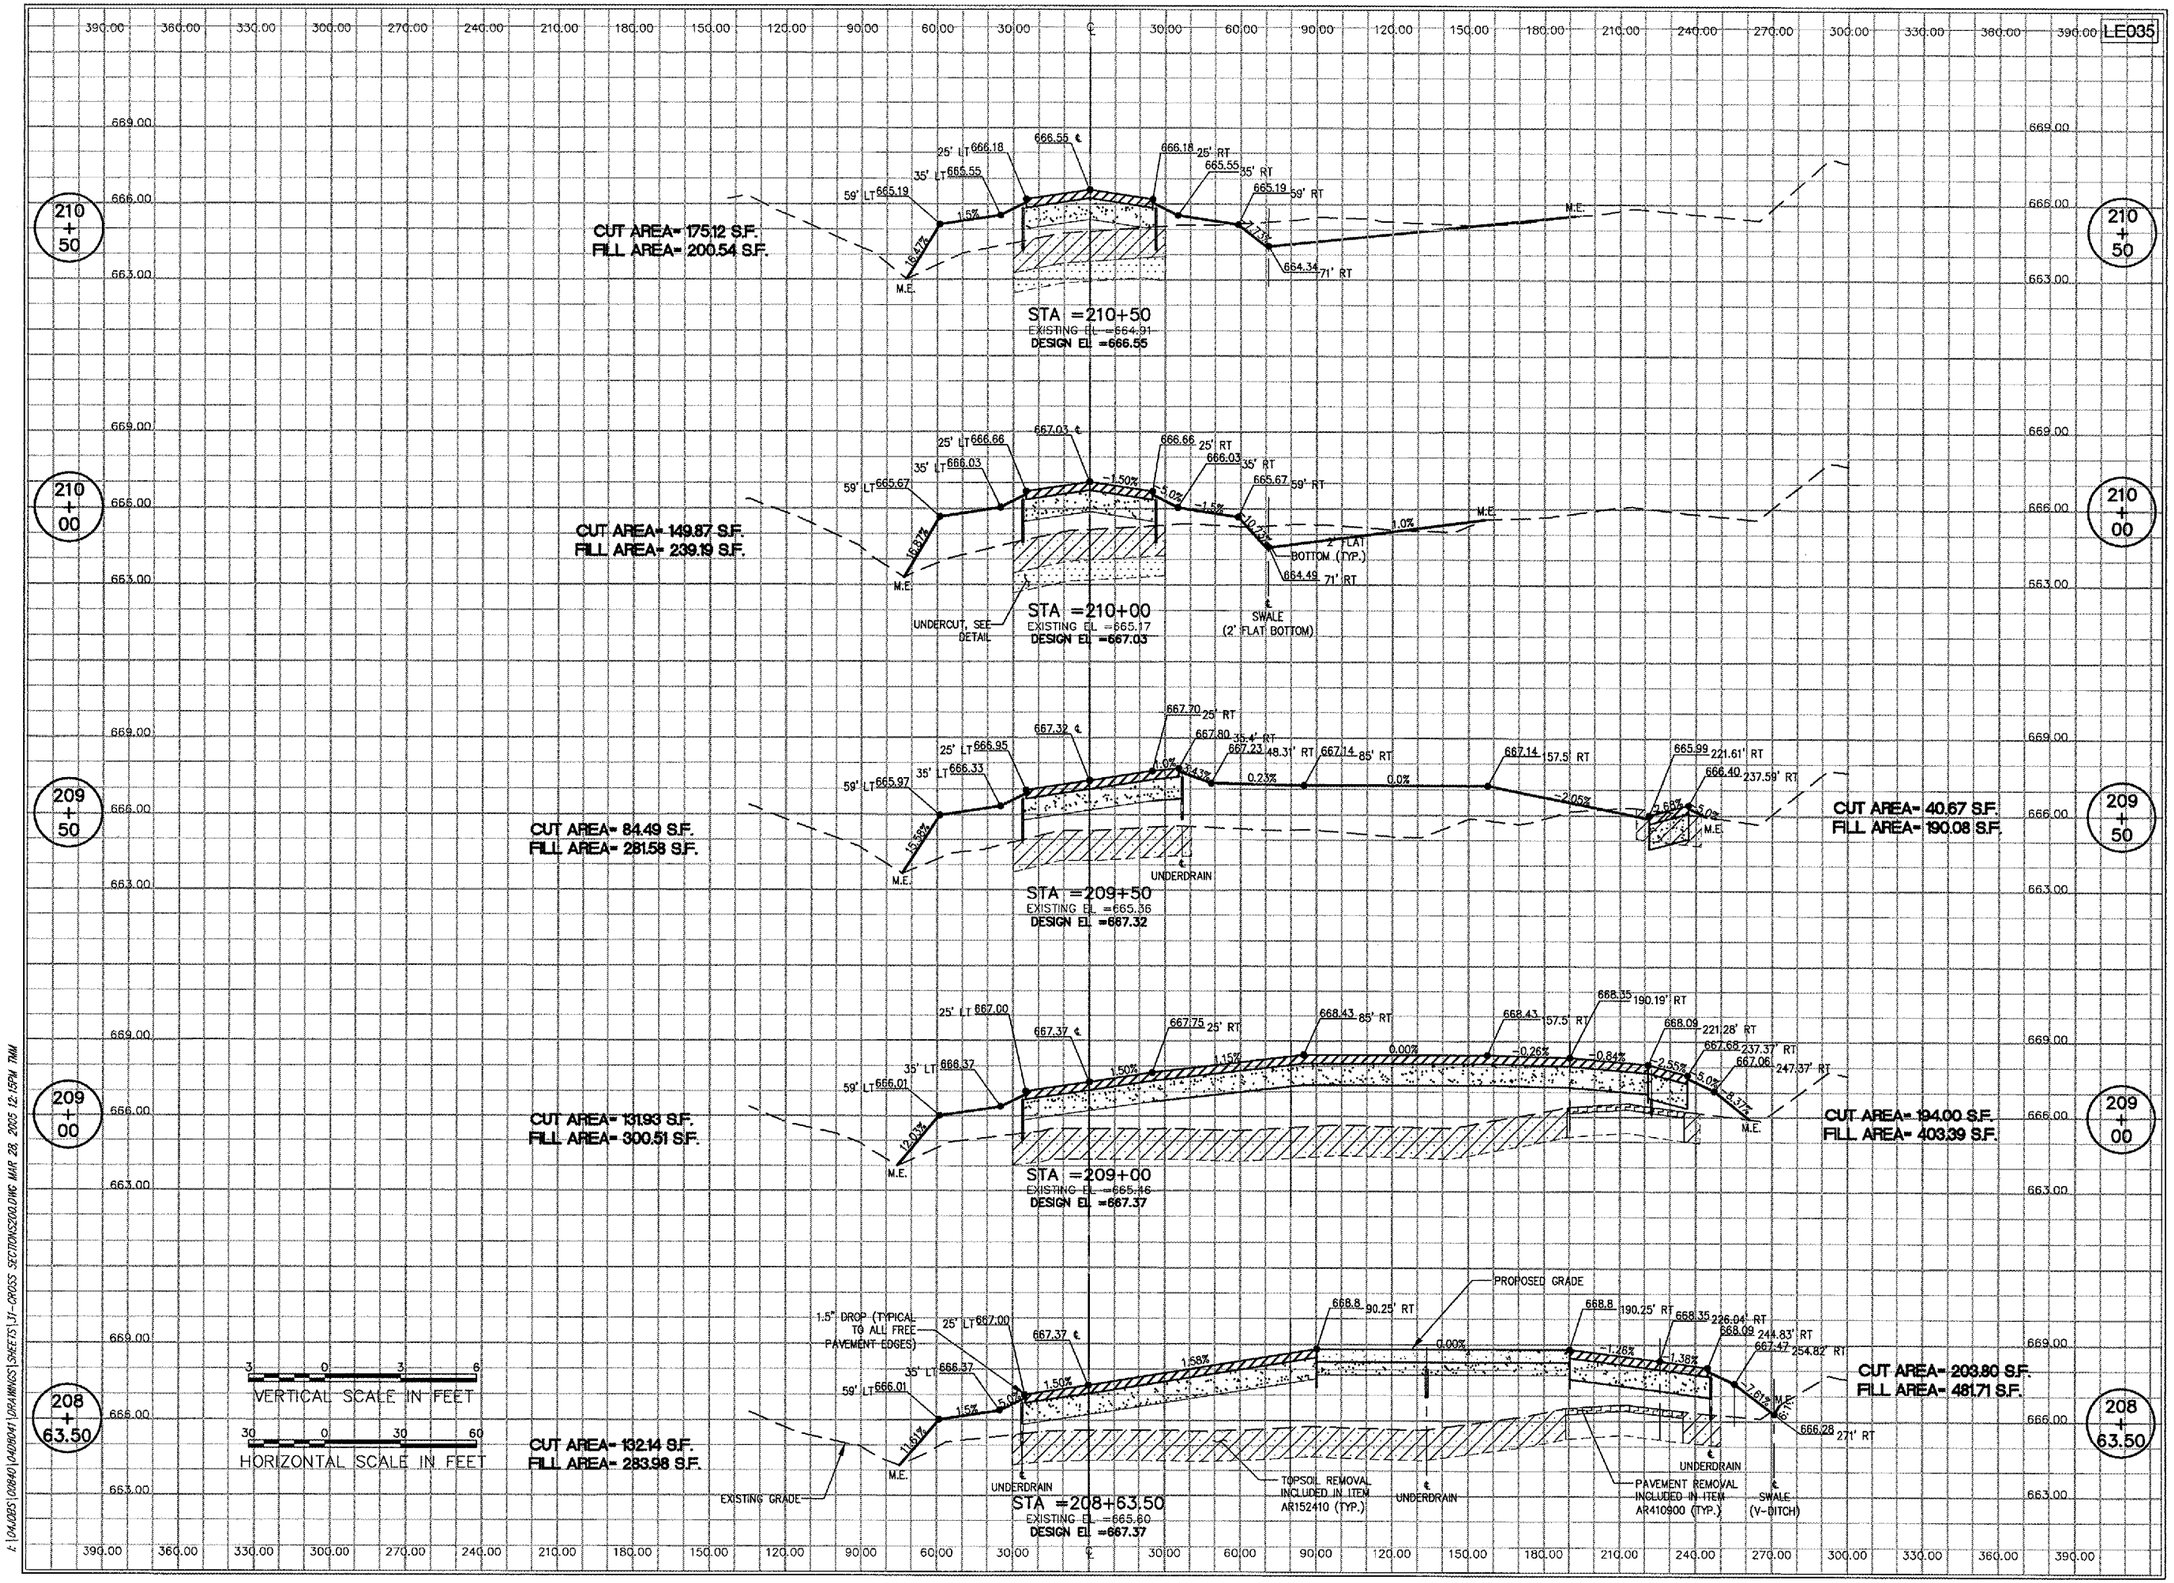

I:\04JOBS\0840\04D8041\DRAWINGS\SHEETS\31-CROSS SECTIONS200.DWG MAR 28, 2005 12:15PM TMM

HANSON

HANSON PROFESSIONAL SERVICES INC.

815 Commerce Drive, Suite 200
Oak Brook, Illinois 60523
Telephone: 630.990.3800
Fax: 630.990.3801

Chicago-Romeoville Airport

JOLIET REGIONAL PORT DISTRICT

1 Hangar Road
Romeoville, Illinois 60446
Telephone: 815.838.9497
Fax: 815.838.9524

EXTEND TAXIWAY E; CONSTRUCT GA APRON, AVGAS FUELING APRON AND AUTO PARK 100

AIP PROJECT NO. 3-17-0140-B38
IDA PROJECT NO. LOT-3441

No.	Drawing Issue Description	Date	By

Date

MARCH 25, 2005

Sheet Title

CROSS SECTIONS ALIGNMENT 200 STA 208+63.5 THRU STA 210+50

840-04D8041	Project Number	
LDH	02/08/05	Layout By / Date
LDH/TMM	03/02/05	Designed By / Date
RMH	03/16/05	Reviewed By / Date
LDH		Drawn By

Sheet No. 31