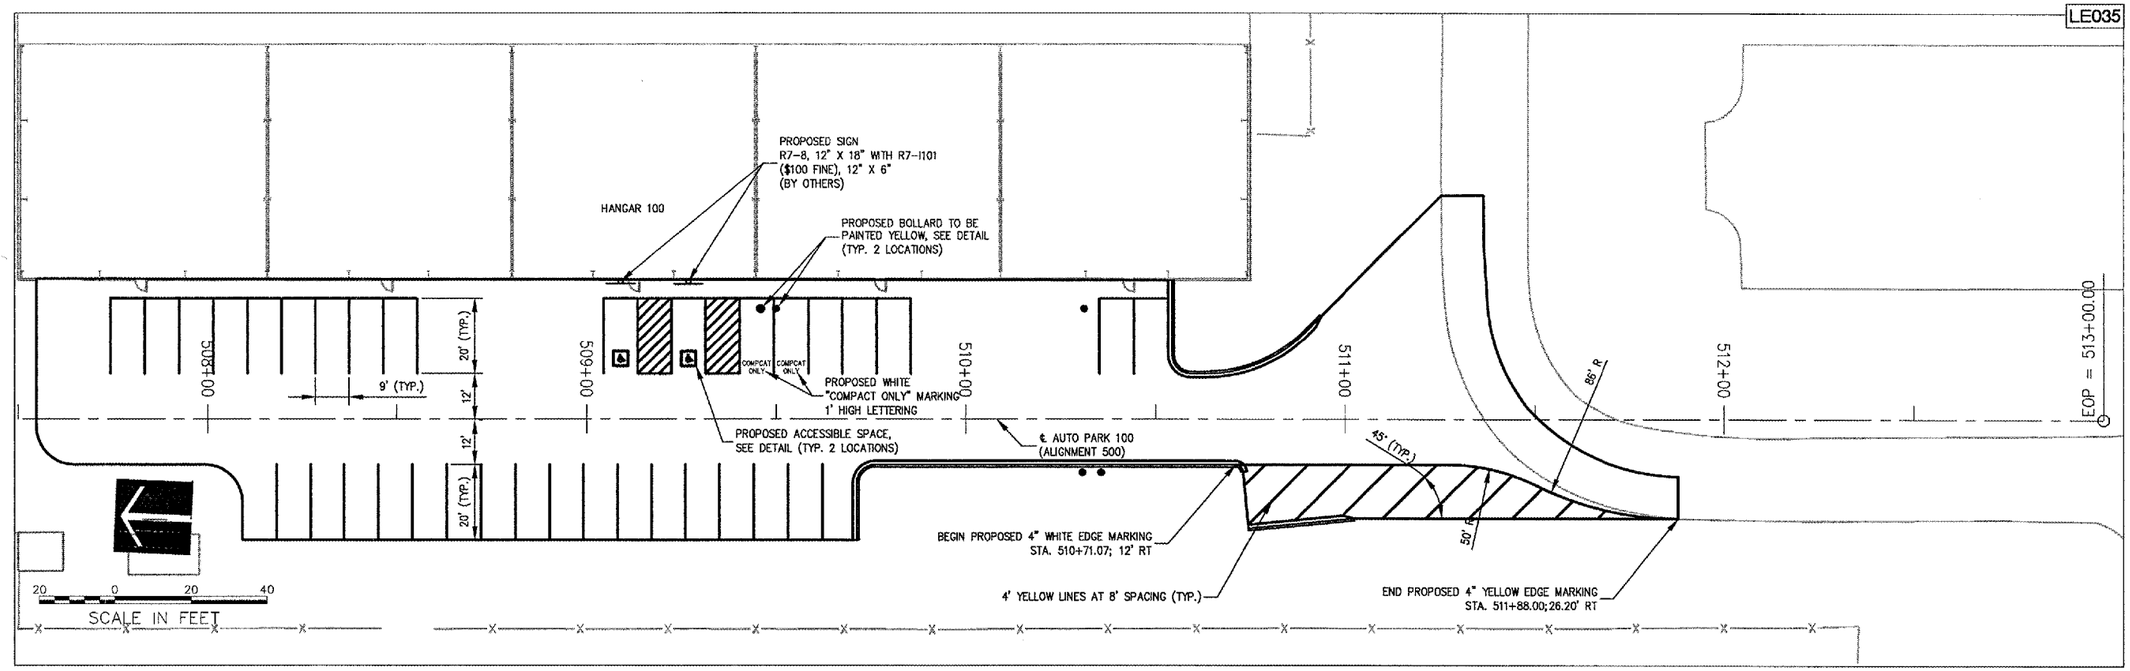

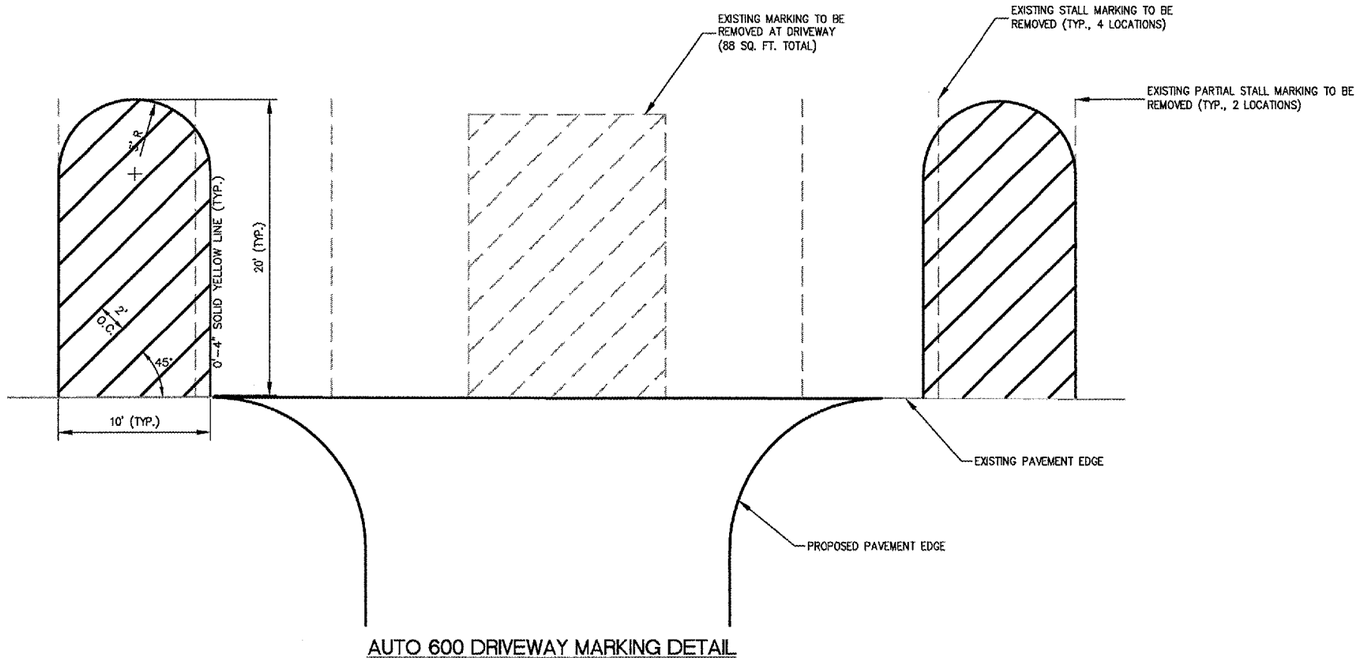

AUTO 600 DRIVEWAY MARKING DETAIL

(SEE MARKING PLAN FOR LOCATION)

MARKING NOTES:

1. ALL WHITE AND YELLOW PAVEMENT MARKINGS TO INCLUDE REFLECTIVE GLASS SPHERES.
2. MARKINGS TO BE EPOXY PAINT EXCEPT FOR BLUE WHICH IS TO BE WATERBORNE (SEE SPECIAL PROVISIONS).
3. DIMENSIONS GIVEN TO CENTERLINE OF MARKING.

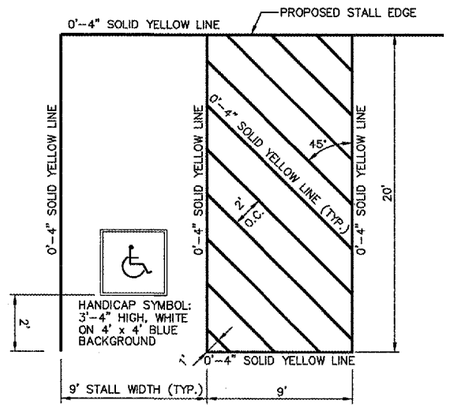

ACCESSIBLE SPACE DETAIL

DETAILS SHOWN ARE NOT TO SCALE

HANSON

HANSON PROFESSIONAL SERVICES INC.

815 Commerce Drive, Suite 200
Oak Brook, Illinois 60523
Telephone: 630.990.3800
Fax: 630.990.3801

Chicago-Romeoville Airport

JOLIET REGIONAL PORT DISTRICT

1 Hangar Road
Romeoville, Illinois 60446
Telephone: 815.838.9497
Fax: 815.838.9524

EXTEND TAXIWAY E; CONSTRUCT GA APRON, AVGAS FUELING APRON AND AUTO PARK 100

AIP PROJECT NO. 3-17-0140-B38
IDA PROJECT NO. LOT-3441

No.	Drawing Issue Description	Date	By

Date

MARCH 25, 2005

Sheet Title

MARKING PLAN AUTO PARK 100 AND DETAILS

840-04D8041
Project Number

TMM 02/28/05
Layout By Date

TMM 02/28/05
Designed By Date

RMH 03/07/05
Reviewed By Date

TMM ---- ----
Drawn By

56
Sheet No.

L:\04JOBS\00840\04D8041\DRAWINGS\SHEETS\56-MARKING PLAN.DWG MAR 22, 2005 12:16PM TMM