LE035

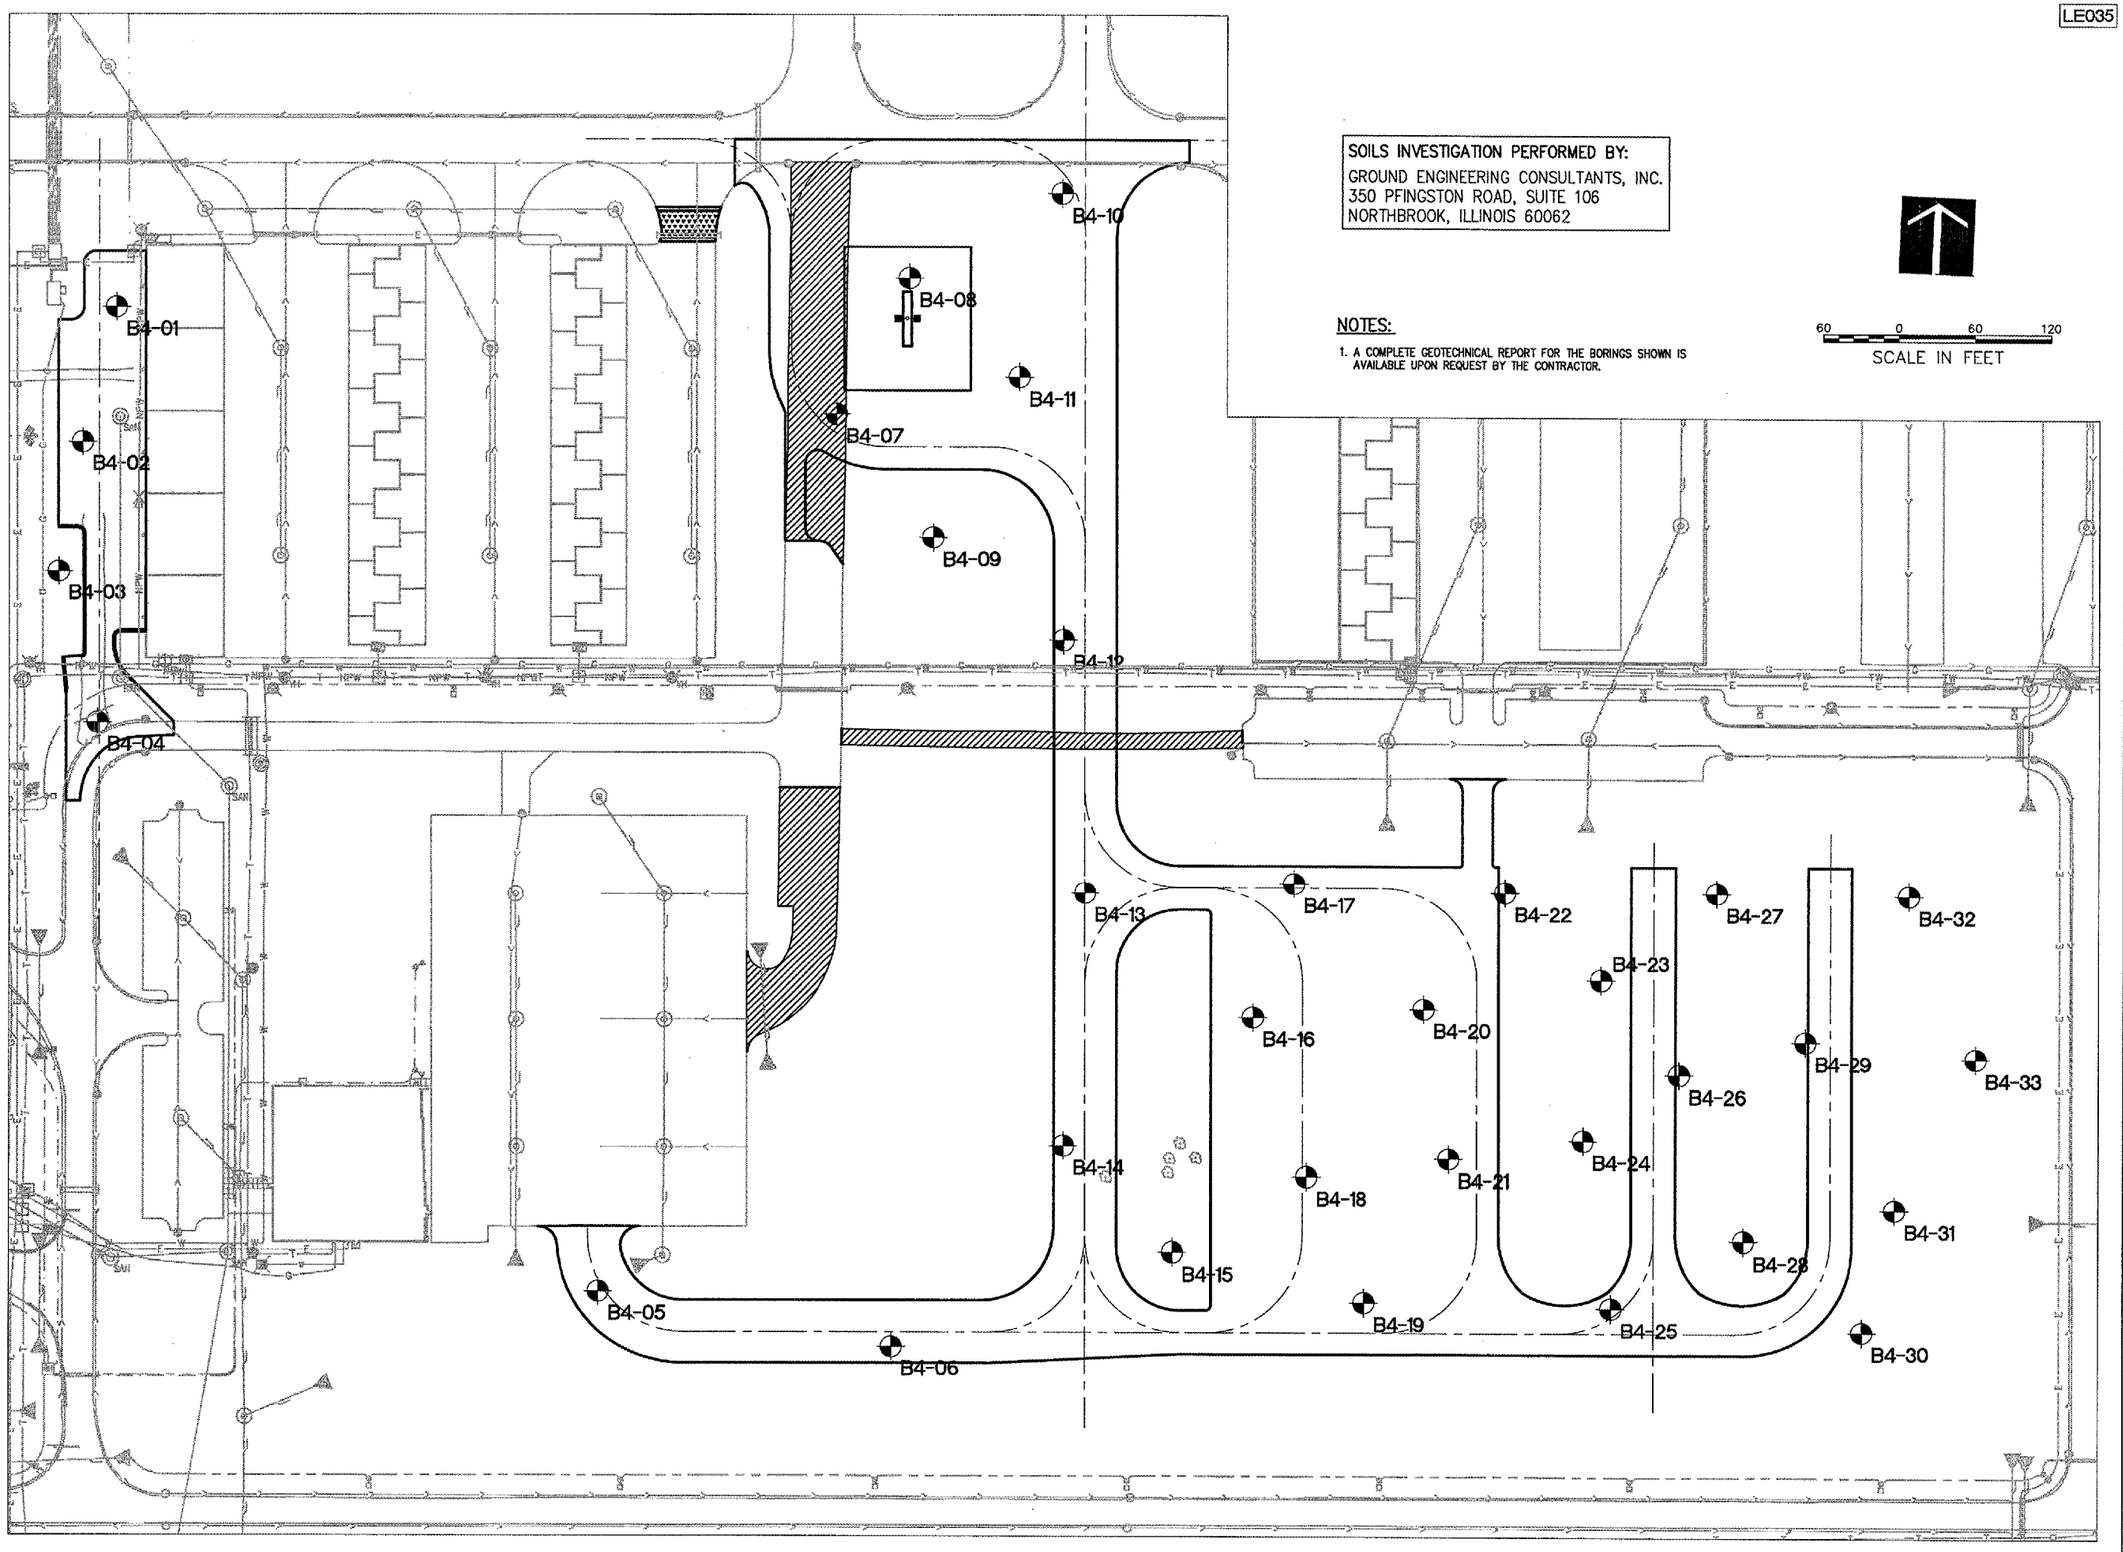

SOILS INVESTIGATION PERFORMED BY:
GROUND ENGINEERING CONSULTANTS, INC.
350 PFINGSTON ROAD, SUITE 106
NORTHBROOK, ILLINOIS 60062

NOTES:

1. A COMPLETE GEOTECHNICAL REPORT FOR THE BORINGS SHOWN IS AVAILABLE UPON REQUEST BY THE CONTRACTOR.

60 0 60 120
SCALE IN FEET

HANSON

HANSON PROFESSIONAL SERVICES INC.

815 Commerce Drive, Suite 200
Oak Brook, Illinois 60523
Telephone: 630.990.3800
Fax: 630.990.3801

Chicago-Romeoville Airport

JOLIET REGIONAL PORT DISTRICT

1 Hangar Road
Romeoville, Illinois 60446
Telephone: 815.838.9497
Fax: 815.838.9524

EXTEND TAXIWAY E: CONSTRUCT GA APRON, AVGAS FUELING APRON AND AUTO PARK 100

AIP PROJECT NO. 3-17-0140-B38
IDA PROJECT NO. LOT-3441

No.	Drawing Issue Description	Date	By

Date

MARCH 25, 2005

Sheet Title

BORING LOCATION MAP

840-04D8041
Project Number

LDH 02/10/05
Layout By Date

LDH/TMM 03/12/05
Designed By Date

RMH 03/16/05
Reviewed By Date

LDH
Drawn By

61
Sheet No.

E:\04JOBS\00840\04D8041\DRAWINGS\SHEETS\61-BORING LOCATIONS.DWG MAR 28, 2005 12:17PM TMM