QI054

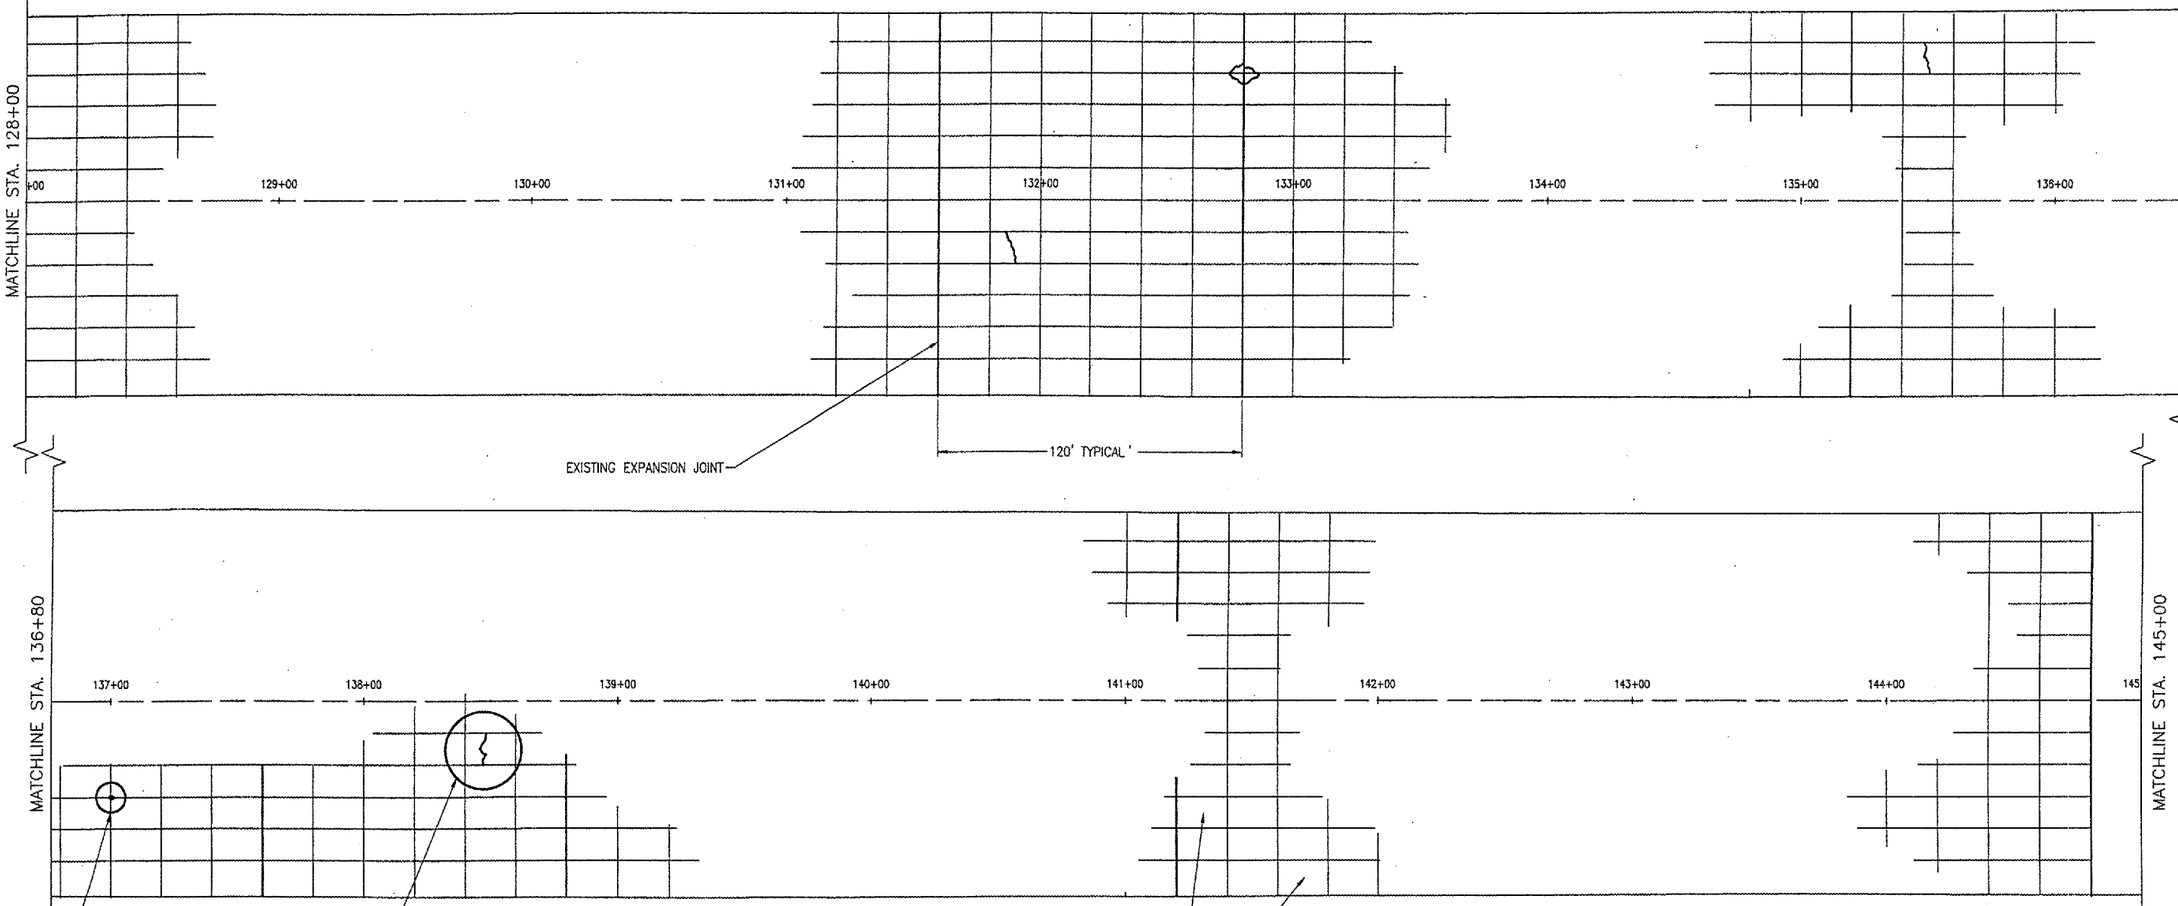

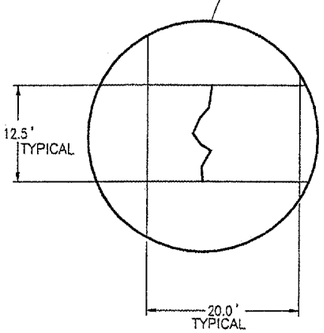

TYPICAL SLAB FAILURE
SEE DETAIL SHEET FOR
FULL DEPTH REPAIRS

NOTES

JOINT LOCATIONS ARE SHOWN FOR REFERENCE ONLY. JOINT LOCATIONS AND TYPE SHOULD BE VARIFIED IN THE FIELD. TYPICAL SLAB SIZE IS 12.5' X 20'. EXPANSION JOINTS ARE TYPICALLY SPACED EVERY 120'.

REPAIR AREAS ARE SHOWN FOR REFERENCE ONLY. LOCATION AND SIZE SHOULD BE VARIFIED IN THE FIELD. REPAIRS SHALL BE MARKED BY THE RESIDENT ENGINEER.

AREAS OF CONCRETE SURFACE CLEANING ARE NOT SHOWN FOR CLARITY. LOCATIONS SHOULD BE VARIFIED IN THE FIELD.

ALL LOCATIONS OF REPAIRS SHALL BE MARKED BY THE RESIDENT ENGINEER PRIOR TO ANY WORK.

LEGEND

- EXISTING PAVEMENTS
- EXISTING JOINT
- EXISTING EXPANSION JOINT

N

0' 50' 30' 60'

HALF SIZE SCALE: 1"= 60'
FULL SIZE SCALE: 1"= 30'

DATE	REVISION	BY

QUINCY REGIONAL AIRPORT
BALDWIN FIELD
ADAMS COUNTY, ILLINOIS

A.I.P. PROJ.: 3-17-0085-XX
IL. PROJ.: UNI-3336

HEI Project No. 82405CRKD
Filename $FILES$
Scale 1"=30'
Date $DATE$

LAYOUT	DAK	1/17/05
DRAWN	DAK	1/17/05
REVIEWED	JDW	3/2/05

HANSON

Hanson Professional Services Inc.
1525 South Sixth Street
Springfield, Illinois 62703-2886
Offices Nationwide

REHABILITATE
RUNWAY 18-36

CONSTRUCTION
PLAN
STA 128+00 TO STA 144+80

$USER$
$DATE$
$FILE$