SR083

SEEDING DATA

THE GRADING LIMITS ARE SHOWN ON THE STAKING PLAN SHEETS BY A HEAVY DASHED LINE (_ _ _). ALL AREAS WITHIN THESE LIMITS, EXCEPT THE PROPOSED PAVEMENT, SHALL BE LIMED, FERTILIZED AND SEEDED IN ACCORDANCE WITH THE FOLLOWING FORMULA AND RATES OF APPLICATION.

LIME (TONS PER ACRE)_____2

FERTILIZER (MINIMUM POUNDS OF AVAILABLE PLANT FOOD PER ACRE)

N_____90

P_2O_5_____350

K_2O_____240

TOTAL 680

SEEDING (MINIMUM POUNDS OF PURE LIVE SEED PER ACRE)

ALTA FESCUE_____80

PERENNIAL RYEGRASS_____30

CREEPING RED FESCUE_____20

SPRING OATS_____48

AREA TO BE SEEDED_____1.8 ACRES

DATE SEEDING COMPLETED_____

MULCHING DATA

ALL EARTHEN AREAS WITHIN THE GRADING LIMITS WILL BE MULCHED IN ACCORDANCE WITH THE STANDARD SPECIFICATIONS AND SPECIAL PROVISIONS AT THE RATE OF 2 TONS PER ACRE.

AREA TO BE MULCHED_____1.8 ACRES

DATE MULCHING COMPLETED_____

20 0 20 40

11 X 17 SCALE: 1" = 40'

24 X 36 SCALE: 1" = 20'

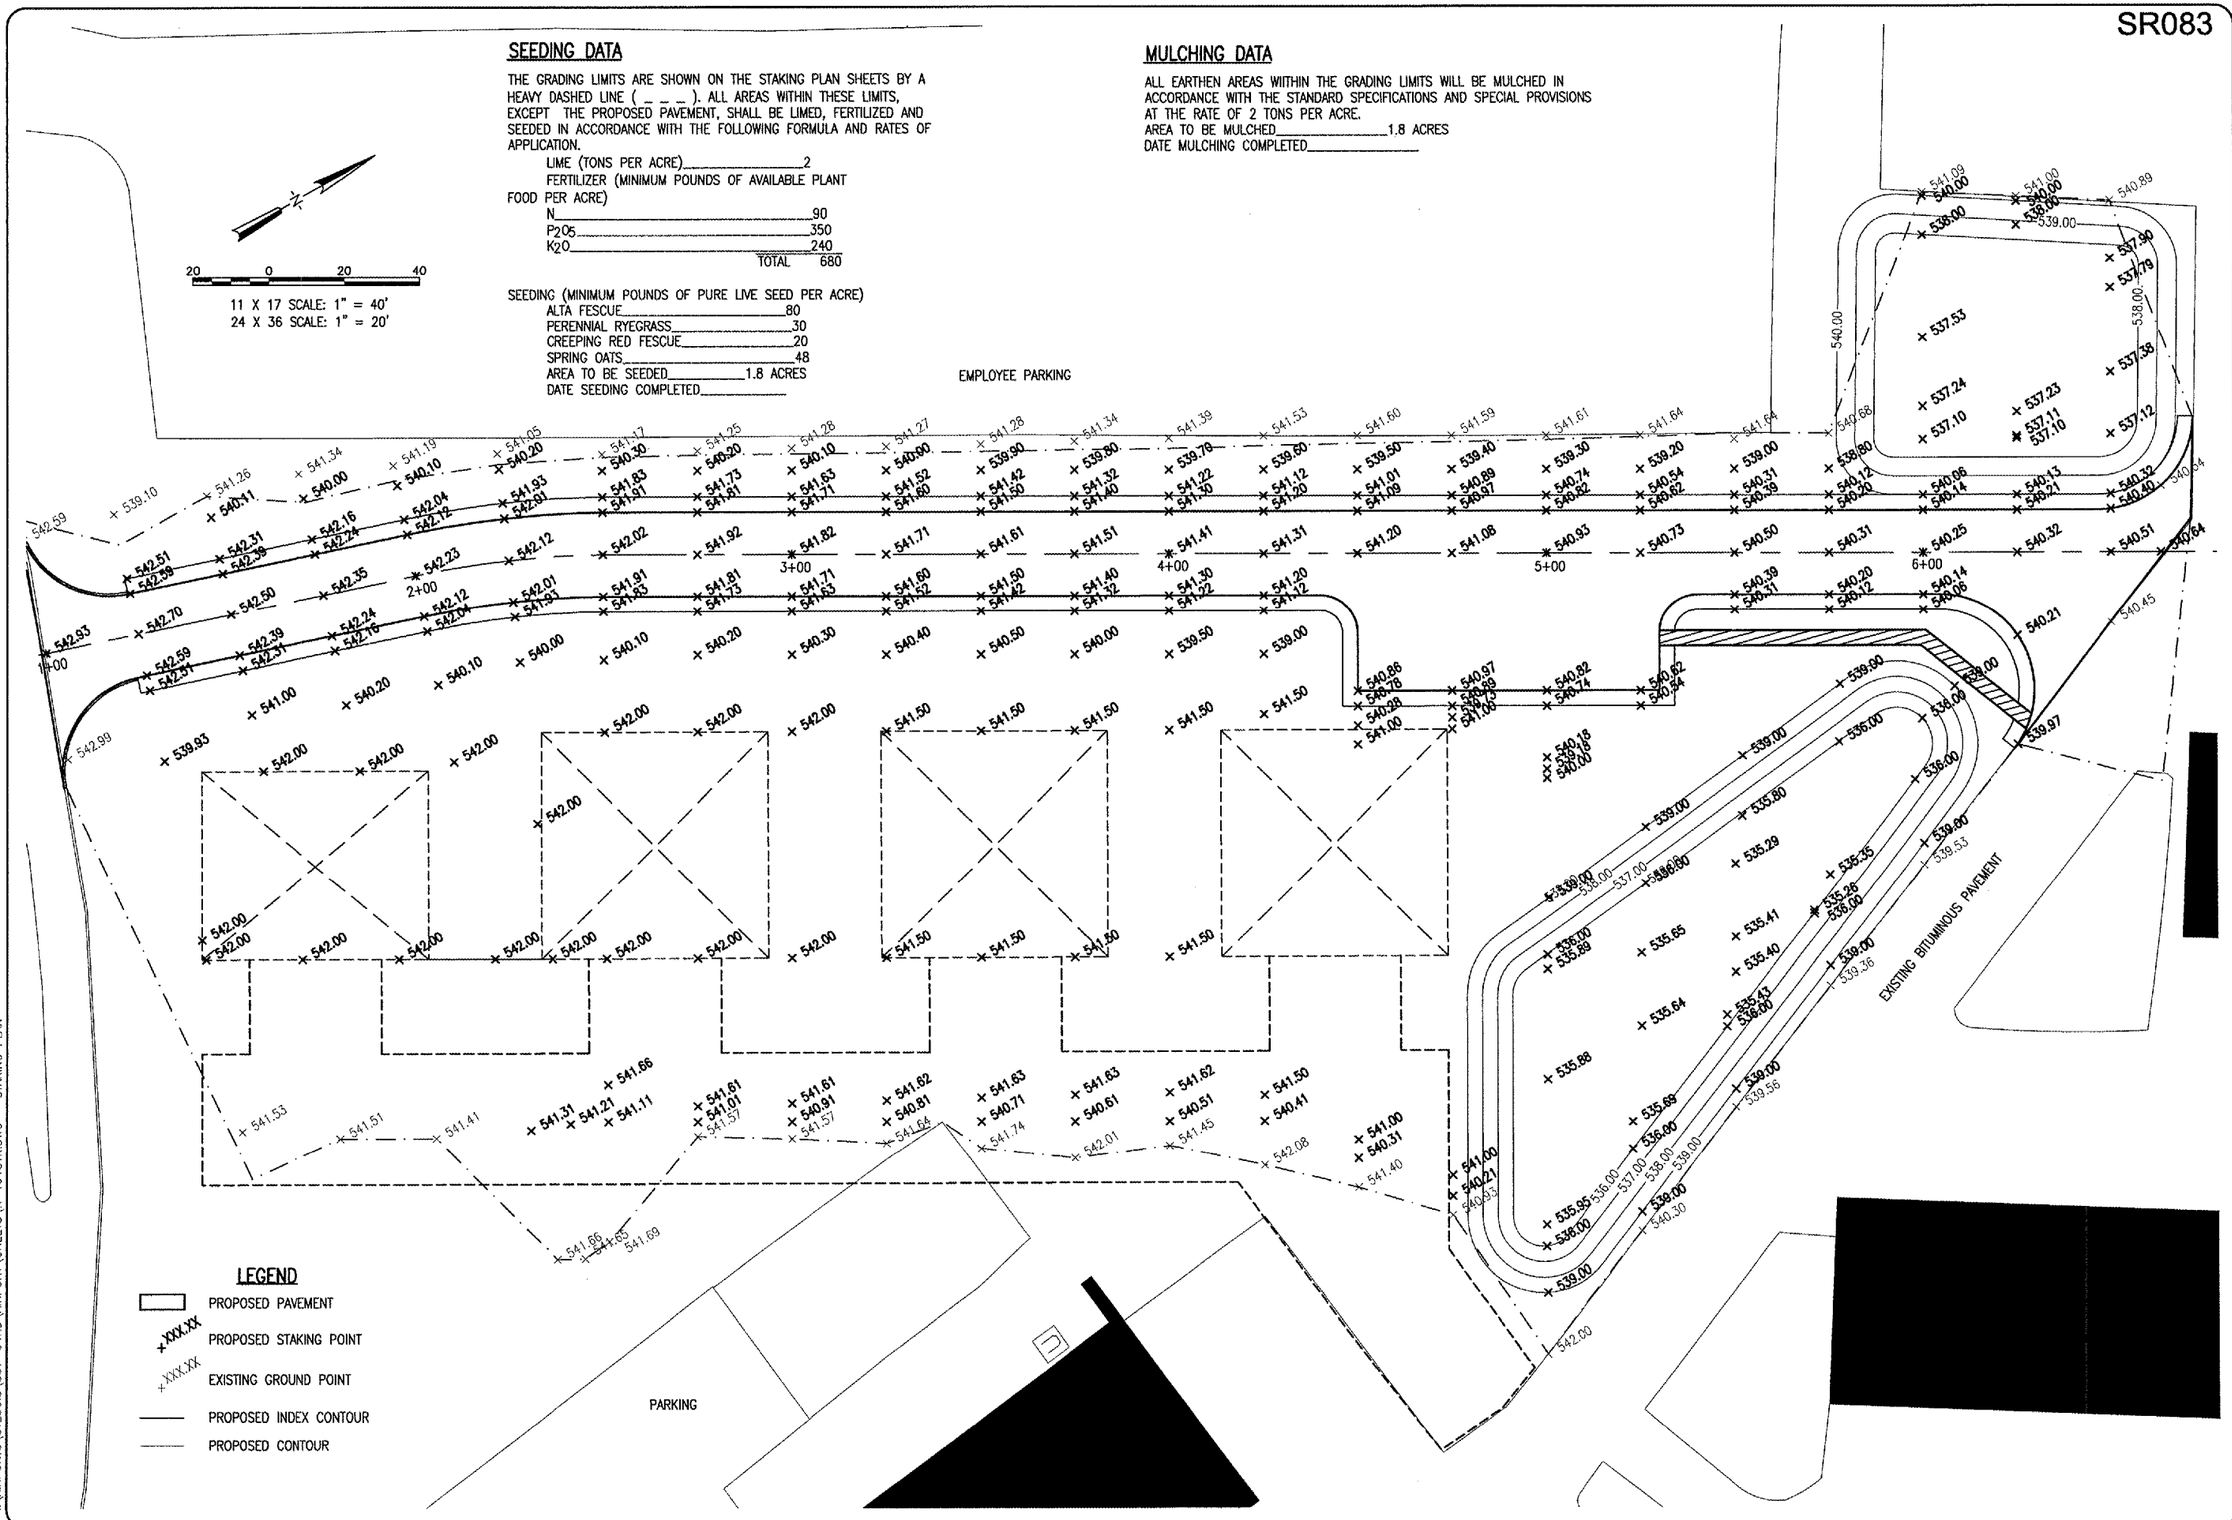

LEGEND

- PROPOSED PAVEMENT
- XXX.XX PROPOSED STAKING POINT
- XXX.XX EXISTING GROUND POINT
- PROPOSED INDEX CONTOUR
- PROPOSED CONTOUR

DATE	REVISION	BY

ST. LOUIS REGIONAL AIRPORT

St. Louis Regional Airport

EAST ALTON, ILLINOIS

IL PROJ.: ALN-3355

HB Project No. 837-04RDD		
Filename R-191STK.DWG		
Scale 1"=20'		
Date 6/23/04		
LAYOUT	TLW	03/08/04
DRAWN	TLW	03/08/04
REVIEWED	WJM	6/23/04

HANSON

Hanson Professional Services Inc.
1526 South Sixth Street
Springfield, Illinois 62703-2886
Offices Nationwide

CONSTRUCT T-HANGAR ACCESS ROAD

PROPOSED STAKING PLAN

FEB 15, 2005 11:41 AM DPE
I:\AIRPORTS\STLOUIS\837-04RD\AIRPORT\SHEETS\R-191STK.DWG - STAKING PLAN