GATE REMOVAL

PROPOSED GATE

SURFACE REMOVAL 2" - SPECIAL

CLASS D PATCHES

SCARIFY EXISTING SURFACE

EXCAVATION - (SPECIAL)

TEMPORARY DITCH CHECK

INLET AND PIPE PROTECTION

N

TREE REMOVAL		
STA.	OFFSET	SIZE
28+13 RT	50'	25"
28+15 RT	47'	32"
265+02RT	31'	9"
265+05RT	6'	10"
265+05LT	21'	9"
265+14LT	17'	11"
265+15RT	14'	5"
265+21RT	30'	7"
265+25RT	22'	9"
265+27RT	4'	7"
265+27RT	30'	10"
265+39RT	28'	4"
265+45RT	27'	12"
265+57LT	14'	31"
265+65RT	26'	9"
1100+22RT	9'	39"
1100+47LT	8'	29"

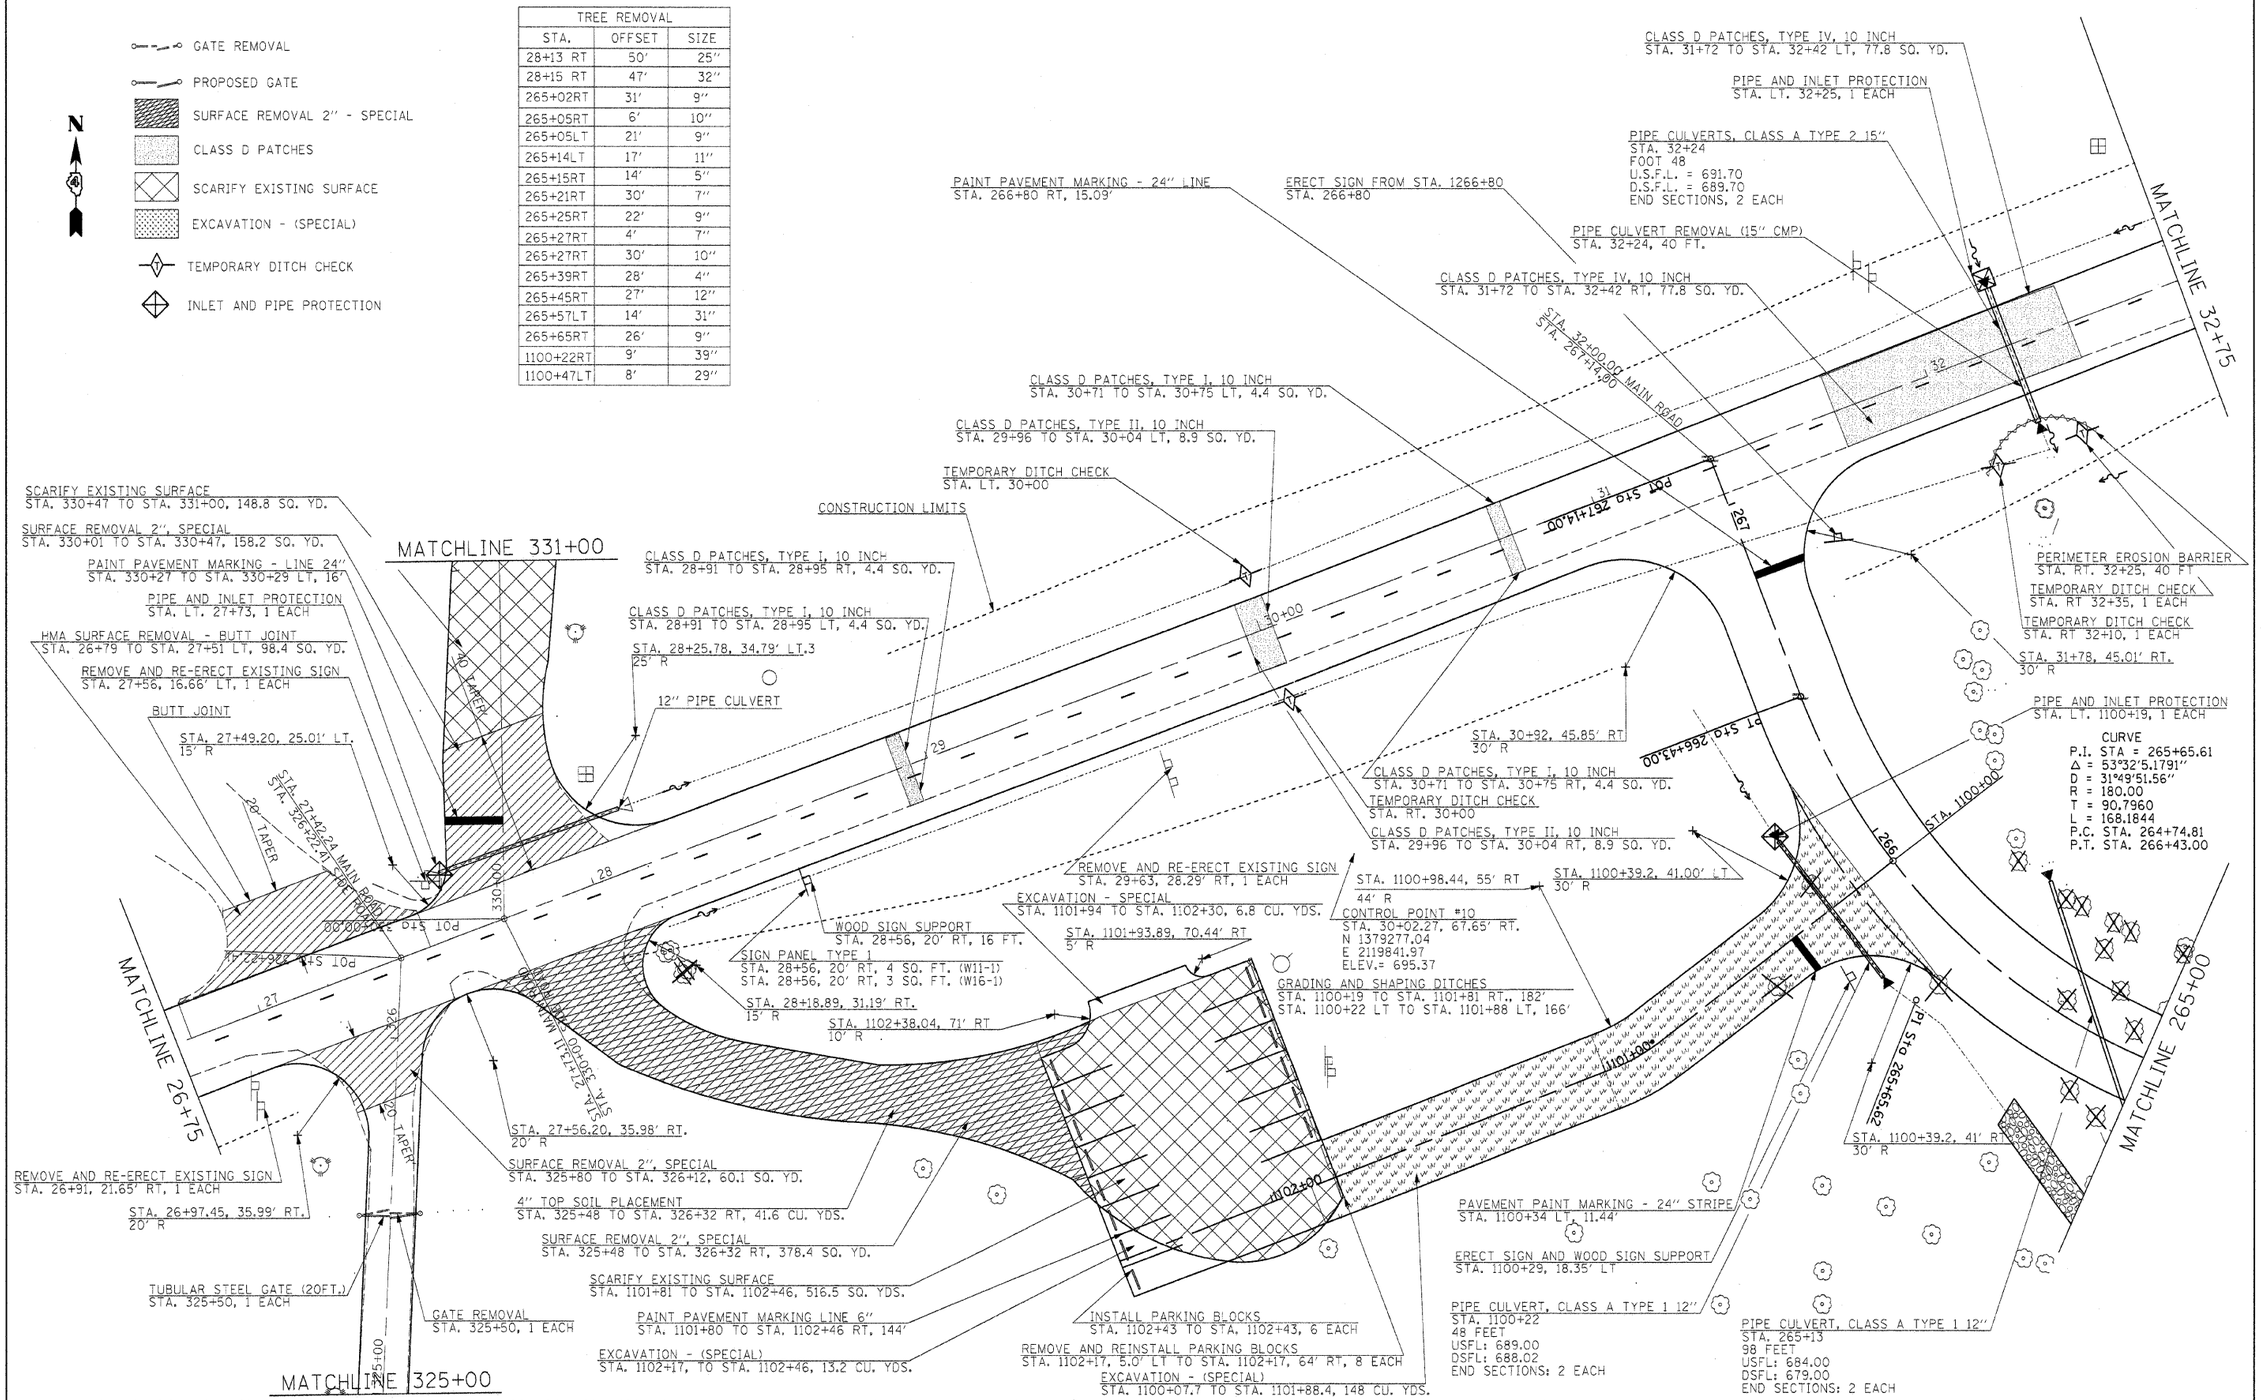

FILE NAME = $FILEL$	USER NAME = $USER$	DESIGNED - R.H.D.	REVISED -
		DRAWN - J.T.T.	REVISED -
	PLOT SCALE = $SCALE$	CHECKED - T.T.P.	REVISED -
	PLOT DATE = $DATE$	DATE - 12/09/10	REVISED -

STATE OF ILLINOIS
DEPARTMENT OF TRANSPORTATION

ARGYLE LAKE STATE PARK
MAIN ROAD

SCALE: 1" = 20' | SHEET NO. 22 OF 162 SHEETS | STA. 26+75 TO STA. 32+75

F.A. RTE.	SECTION	COUNTY	TOTAL SHEETS	SHEET NO.
	ARGYLE LAKE STATE PARK	MCDONOUGH	162	22
		CONTRACT NO. 46158		
FED. ROAD DIST. NO.	ILLINOIS	FED. AID PROJECT		

...\D446158-sht-plan 2675-3275.dgn 12/15/2010 2:16:08 PM