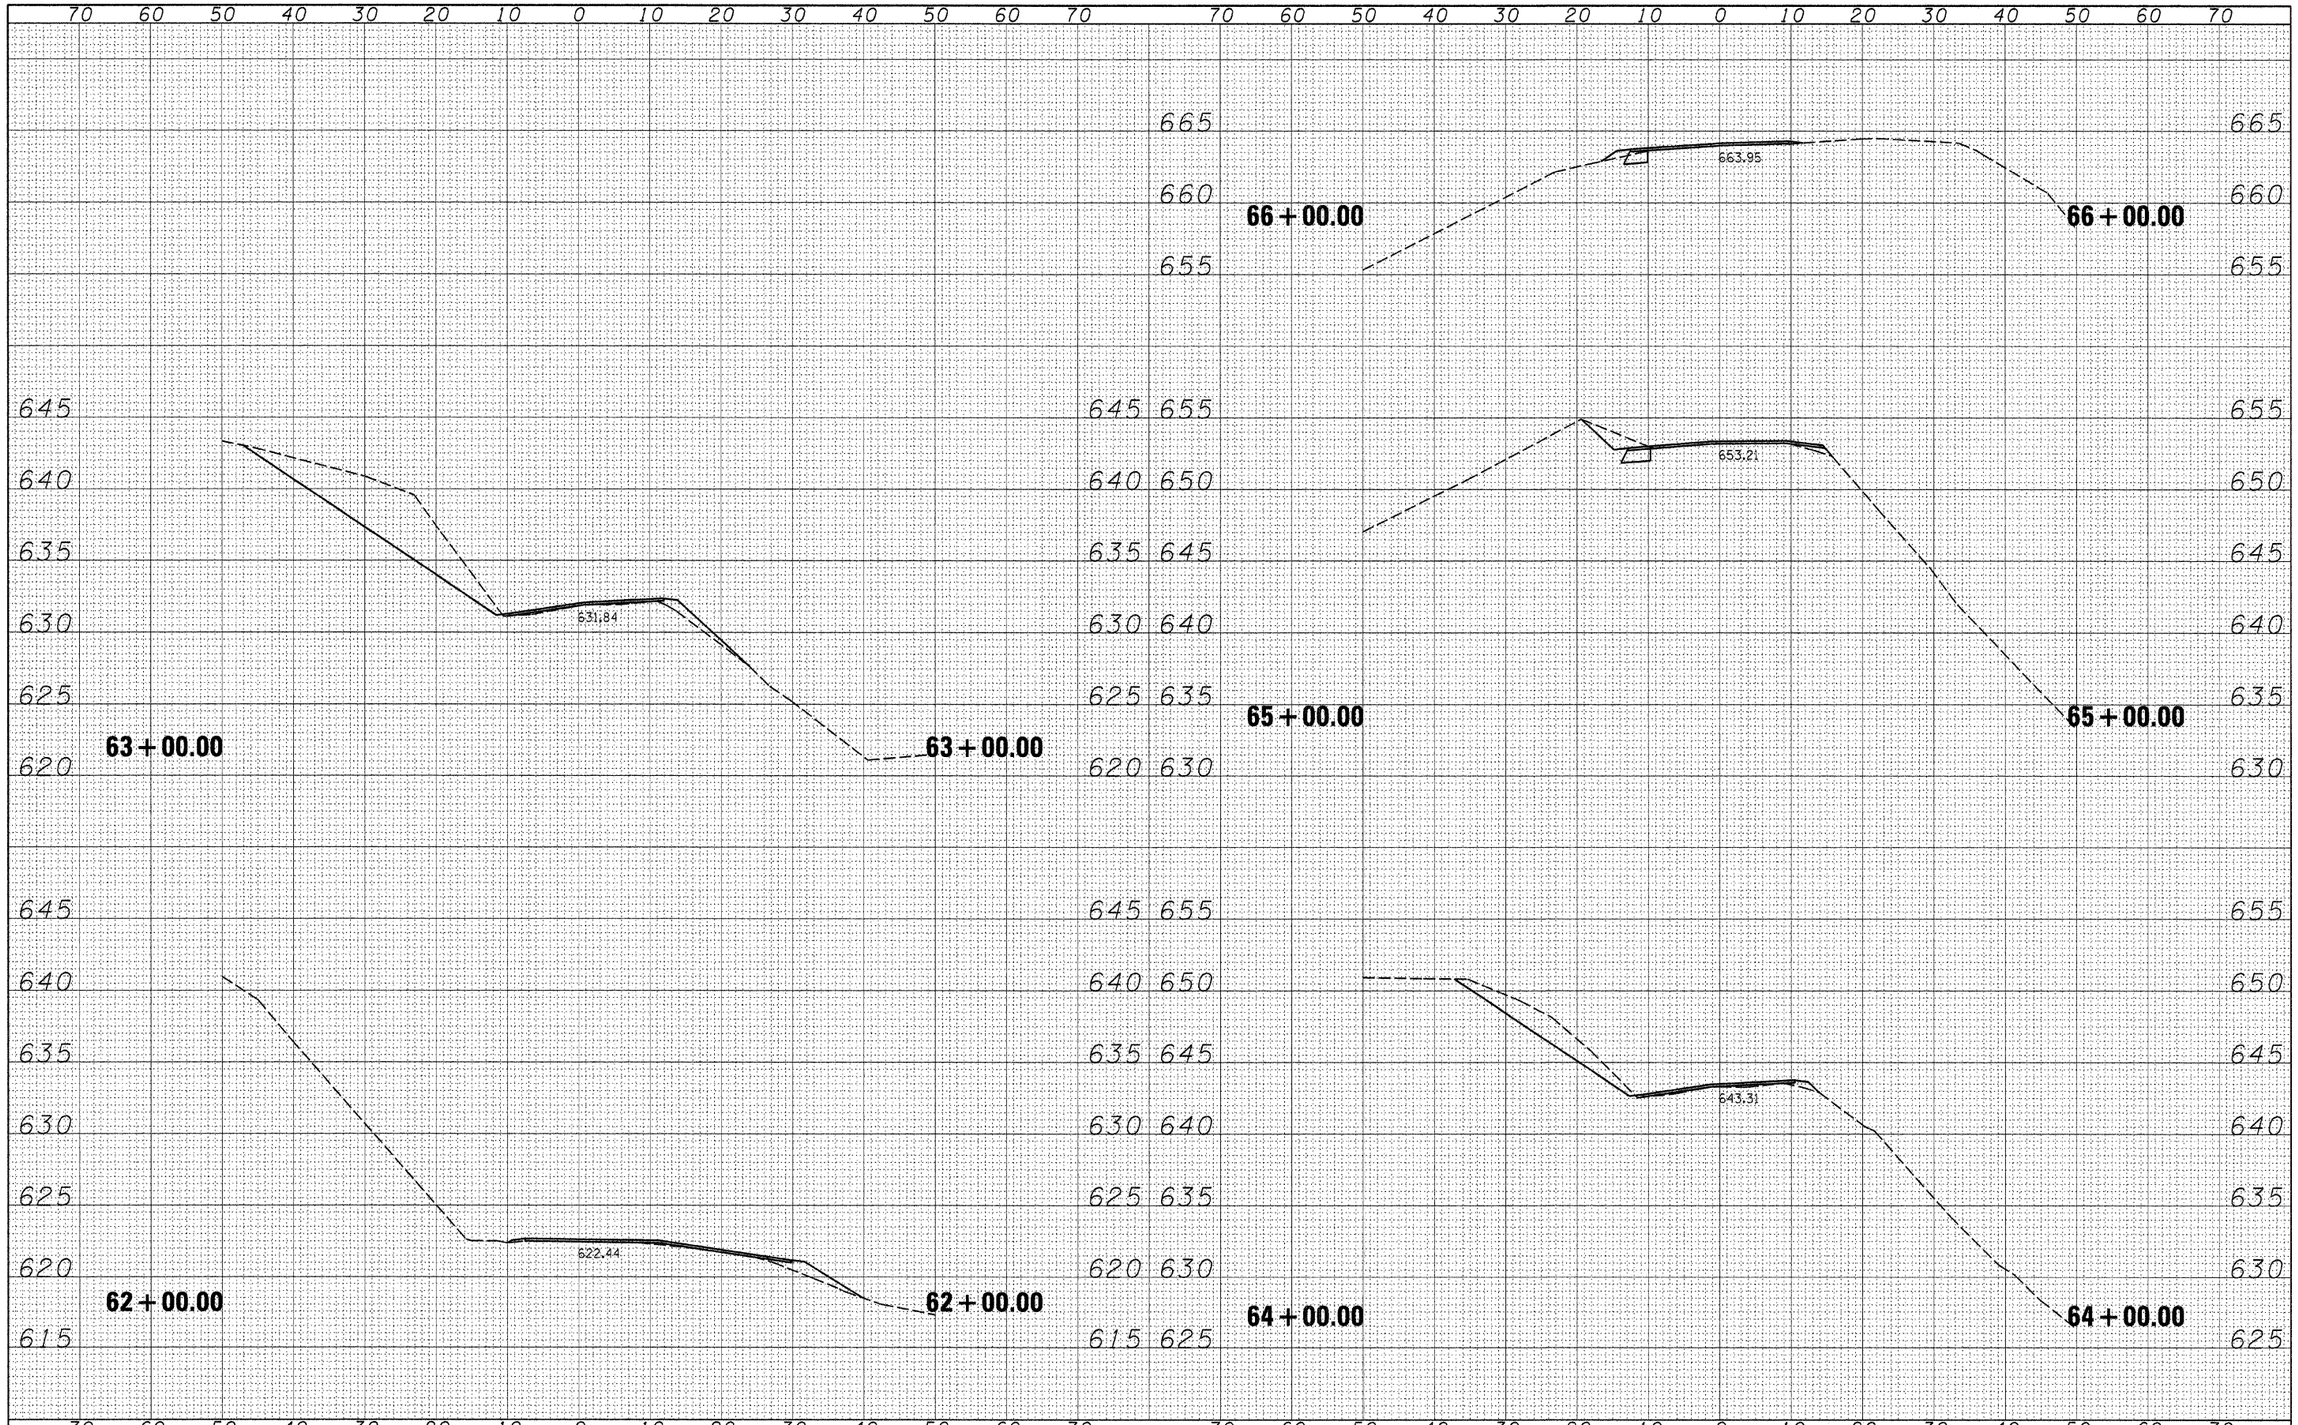

FINAL SURVEY — NOTE BOOK — NO. — SURVEYED — PLOTTED — TEMPLATE — AREAS — CHECKED — BY — DATE

ORIGINAL SURVEY — NOTE BOOK — NO. — SURVEYED — PLOTTED — TEMPLATE — AREAS — CHECKED — BY — DATE

FILE NAME = $FILEL$	USER NAME = $USER$	DESIGNED - R.H.D.	REVISED -
		DRAWN - S.D.K.	REVISED -
	PLOT SCALE = $SCALE$	CHECKED - T.T.P.	REVISED -
	PLOT DATE = $DATE$	DATE - 12/09/10	REVISED -

STATE OF ILLINOIS
DEPARTMENT OF TRANSPORTATION

ARGYLE LAKE STATE PARK
CROSS SECTIONS

SCALE: 1" = 10' | SHEET NO. 119 OF 162 SHEETS | STA. 62+00.00 TO STA. 66+00.00

F.A. RTE.	SECTION	COUNTY	TOTAL SHEETS	SHEET NO.
	ARGYLE LAKE STATE PARK	MCDONOUGH	162	119
		CONTRACT NO. 46158		
	ILLINOIS FED. AID PROJECT			

...\D446158-sht-xssht 10-96.dgn 12/16/2010 2:02:58 PM