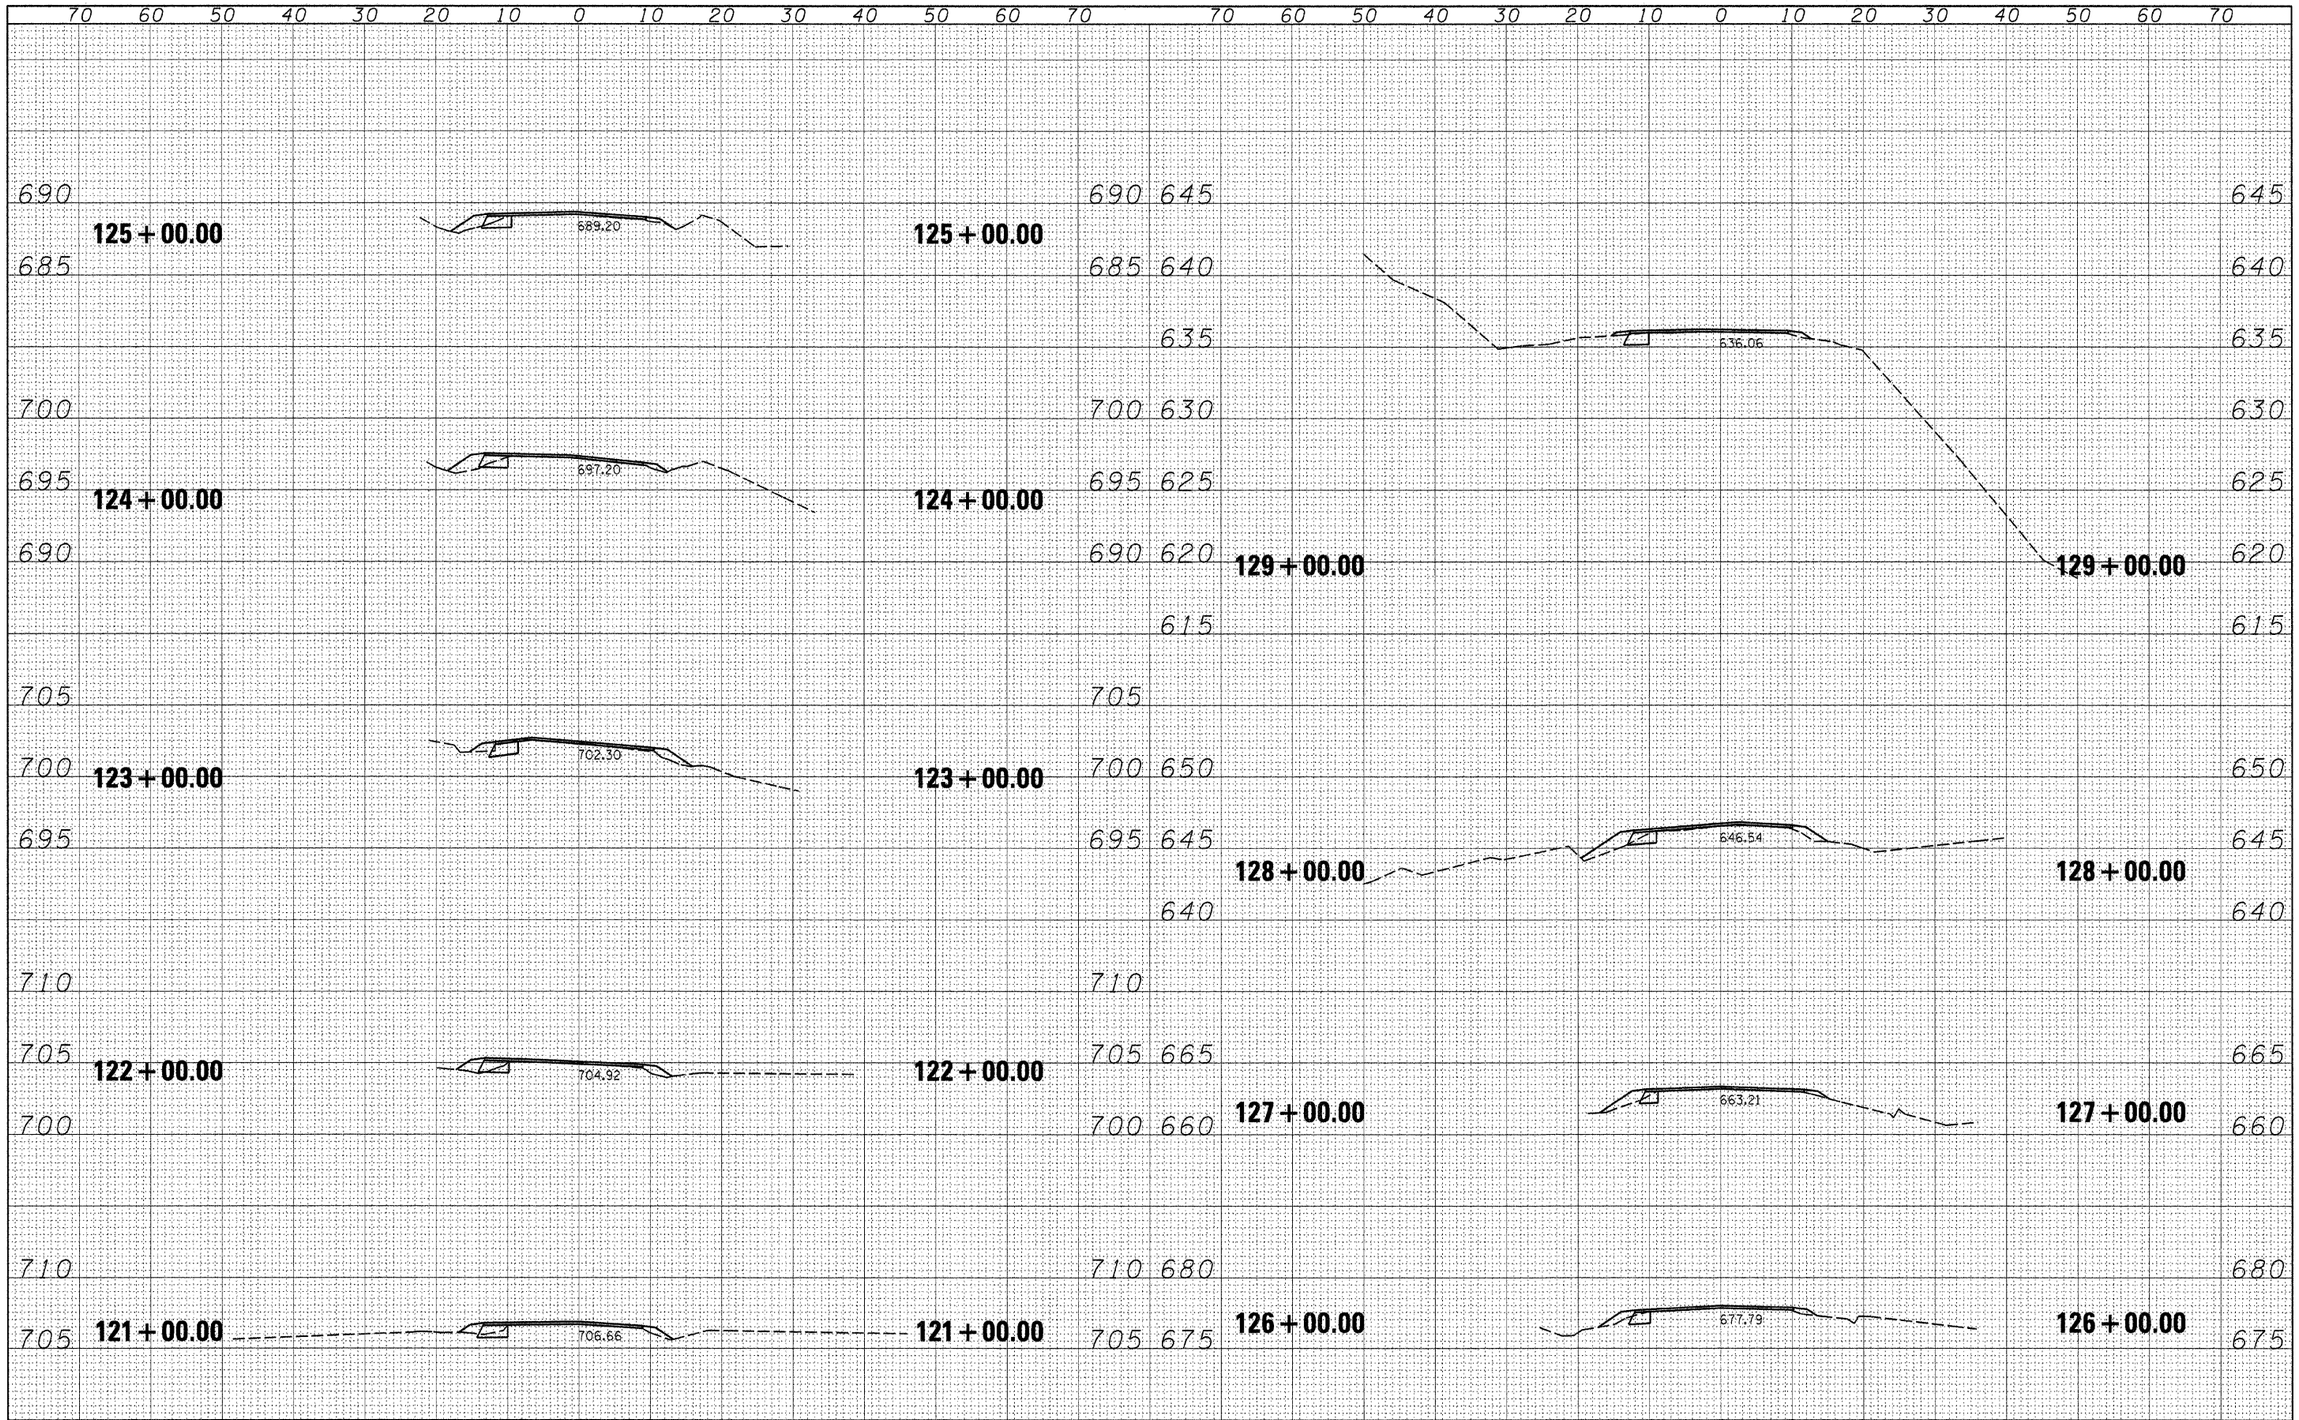

FINAL SURVEY	NOTE BOOK	NO.	SURVEYED	PLOTTED	TRACED	AREAS	BY	DATE
						CHECKED		

ORIGINAL SURVEY	NOTE BOOK	NO.	SURVEYED	PLOTTED	TRACED	AREAS	CHECKED	BY	DATE

FILE NAME = ⊕FILE⊕	USER NAME = ⊕USER⊕	DESIGNED - R.H.D.	REVISED -
		DRAWN - S.D.K.	REVISED -
	PLOT SCALE = ⊕SCALE⊕	CHECKED - T.T.P.	REVISED -
	PLOT DATE = ⊕DATE⊕	DATE - 12/09/10	REVISED -

STATE OF ILLINOIS
DEPARTMENT OF TRANSPORTATION

ARGYLE LAKE STATE PARK
CROSS SECTIONS

SCALE: 1" = 10' | SHEET NO. 128 OF 162 SHEETS | STA. 121+00.00 TO STA. 129+00.00

F.A. RTE.	SECTION	COUNTY	TOTAL SHEETS	SHEET NO.
	ARGYLE LAKE STATE PARK	MCDONOUGH	162	128
		CONTRACT NO. 46158		
	ILLINOIS	FED. AID PROJECT		

..\D446158-sht-xssht 103-254.dgn 12/16/2010 3:04:50 PM