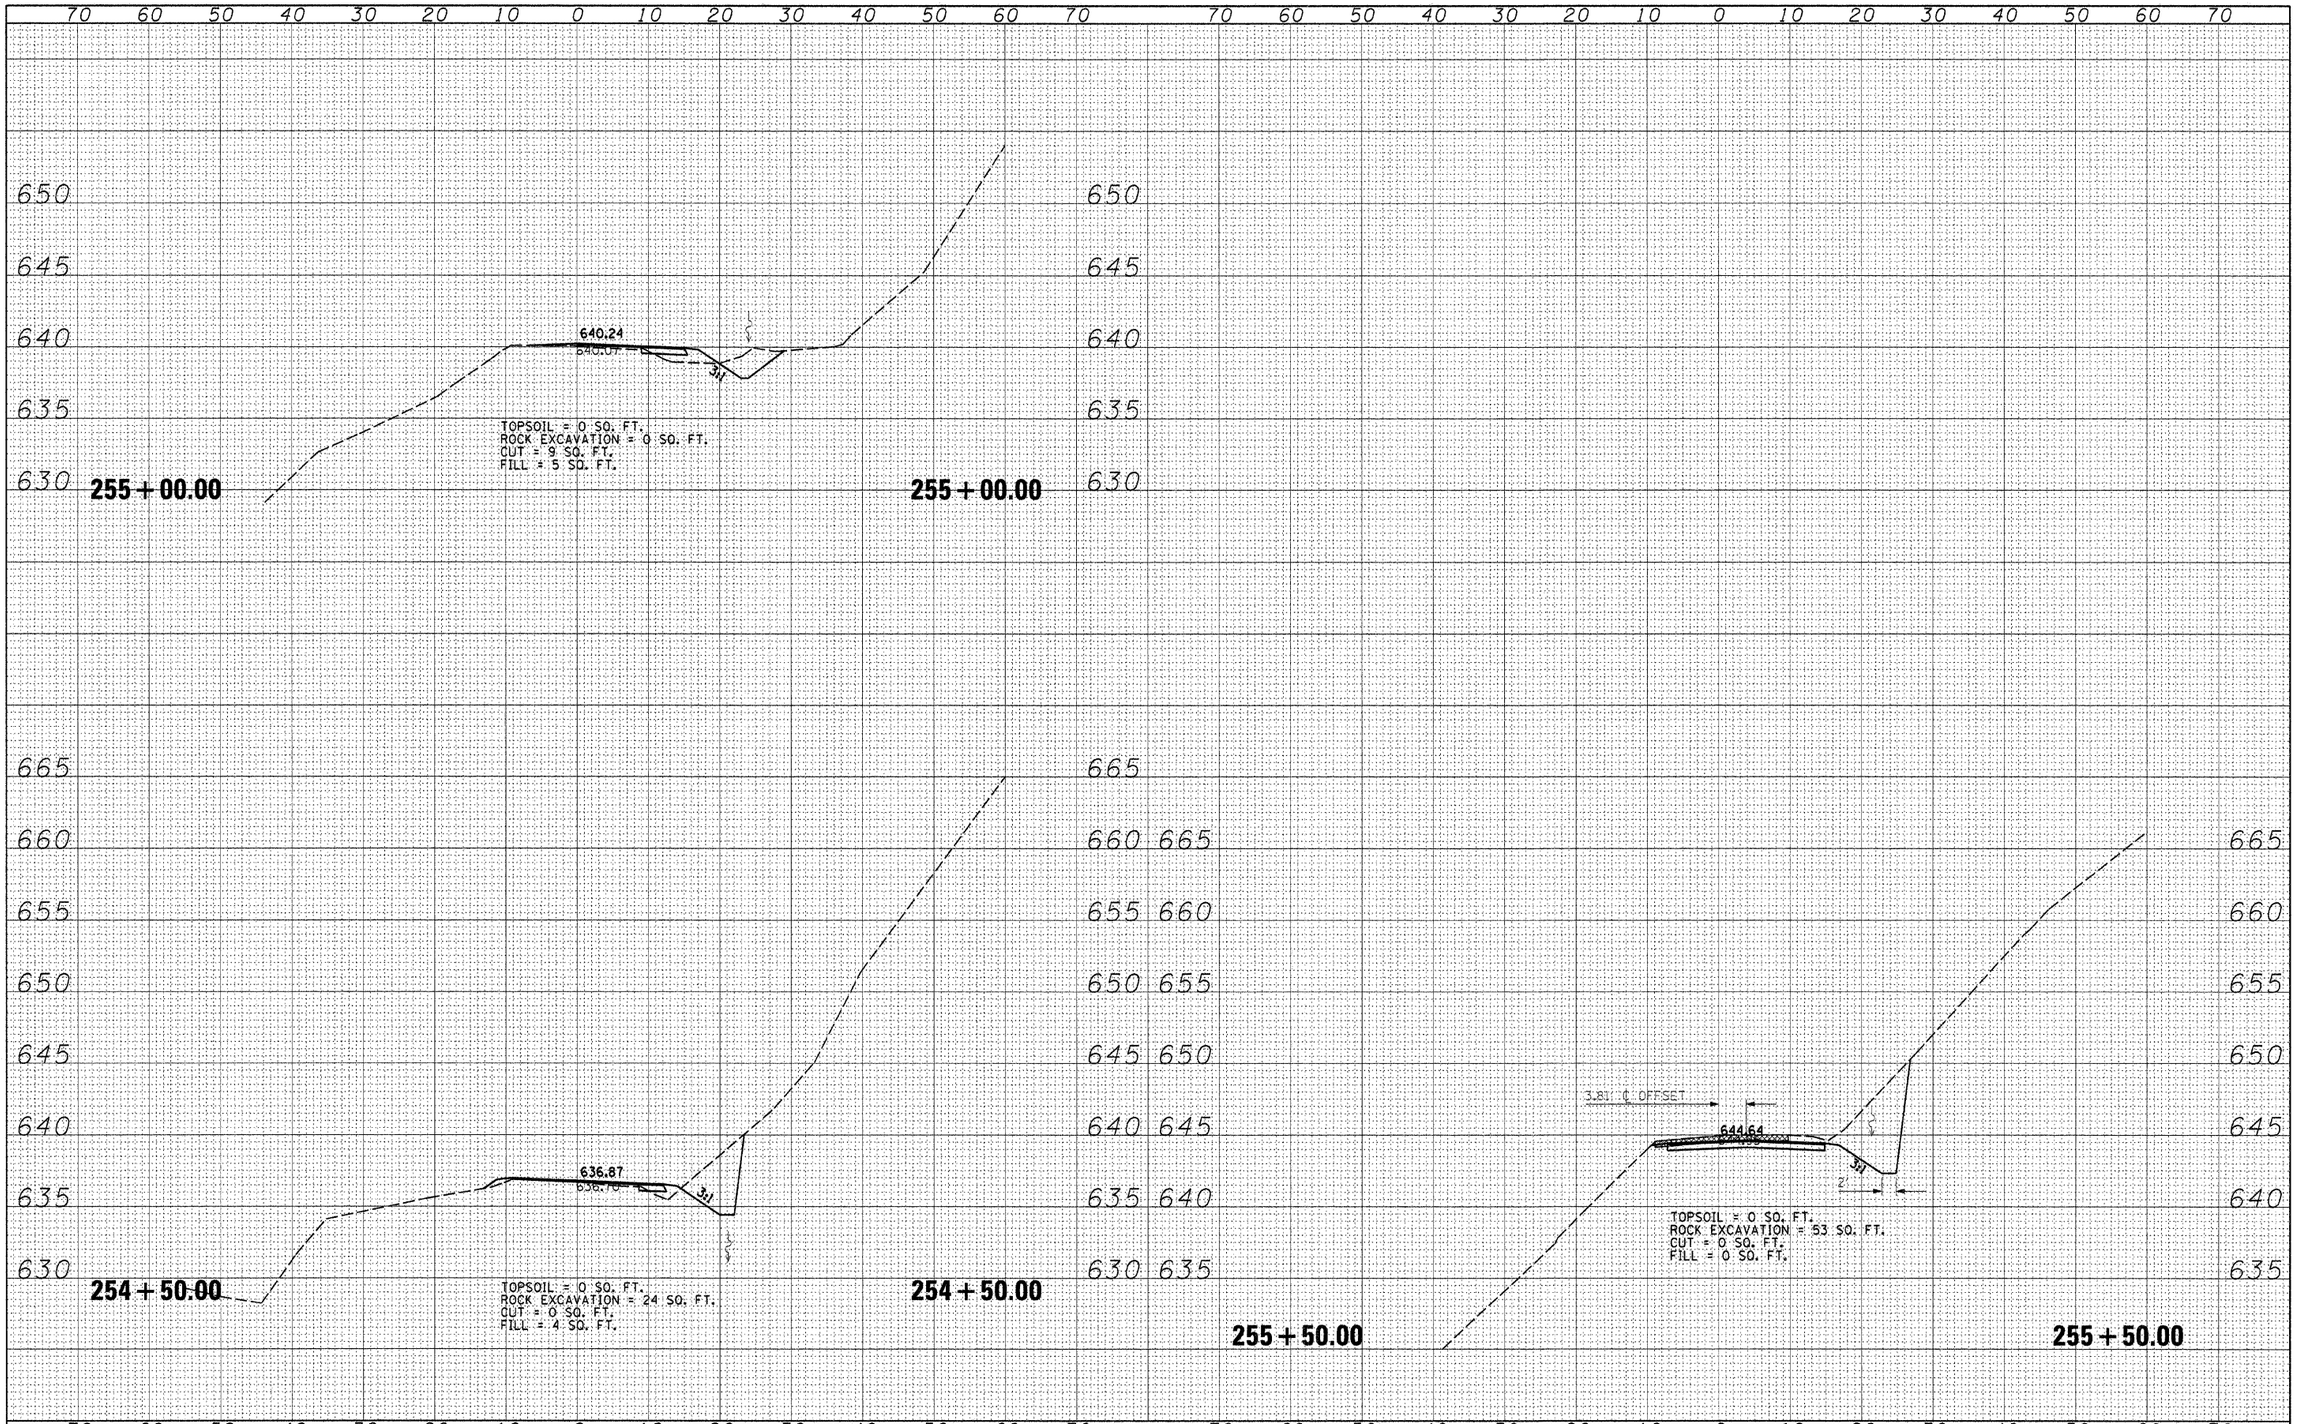

FILE NAME = ⊕FILEL⊕	USER NAME = ⊕USER⊕	DESIGNED - R.H.D.	REVISED -	**STATE OF ILLINOIS DEPARTMENT OF TRANSPORTATION**	**ARGYLE LAKE STATE PARK CROSS SECTIONS**
		DRAWN - S.D.K.	REVISED -		SCALE: 1" = 10' | SHEET NO. 146 OF 162 SHEETS | STA. 254+50.00 TO STA. 255+50.00
	PLOT SCALE = ⊕SCALE⊕	CHECKED - T.T.P.	REVISED -		
	PLOT DATE = ⊕DATE⊕	DATE - 12/09/10	REVISED -		

F.A. RTE.	SECTION	COUNTY	TOTAL SHEETS	SHEET NO.
	ARGYLE LAKE STATE PARK	MCDONOUGH	162	146
		CONTRACT NO. 46158		
	ILLINOIS FED. AID PROJECT			

FINAL SURVEY — NOTE BOOK — NO. — SURVEYED — PLOTTED — TEMPLATE — AREAS CHECKED — BY — DATE

ORIGINAL SURVEY — NOTE BOOK — NO. — SURVEYED — PLOTTED — TEMPLATE — AREAS CHECKED — BY — DATE

...\D446158-sht-xssht 255-258.dgn 12/16/2010 4:33:23 PM