| FINAL SURVEY | SURVEYED | BY | DATE |
|---|---|---|---|
| NOTE BOOK | PLOTTED | | |
| NO. | TEMPLATE | | |
| | AREAS | | |
| | AREAS CHECKED | | |

| ORIGINAL SURVEY | SURVEYED | BY | DATE |
|---|---|---|---|
| NOTE BOOK | PLOTTED | | |
| NO. | TEMPLATE | | |
| | AREAS | | |
| | AREAS CHECKED | | |

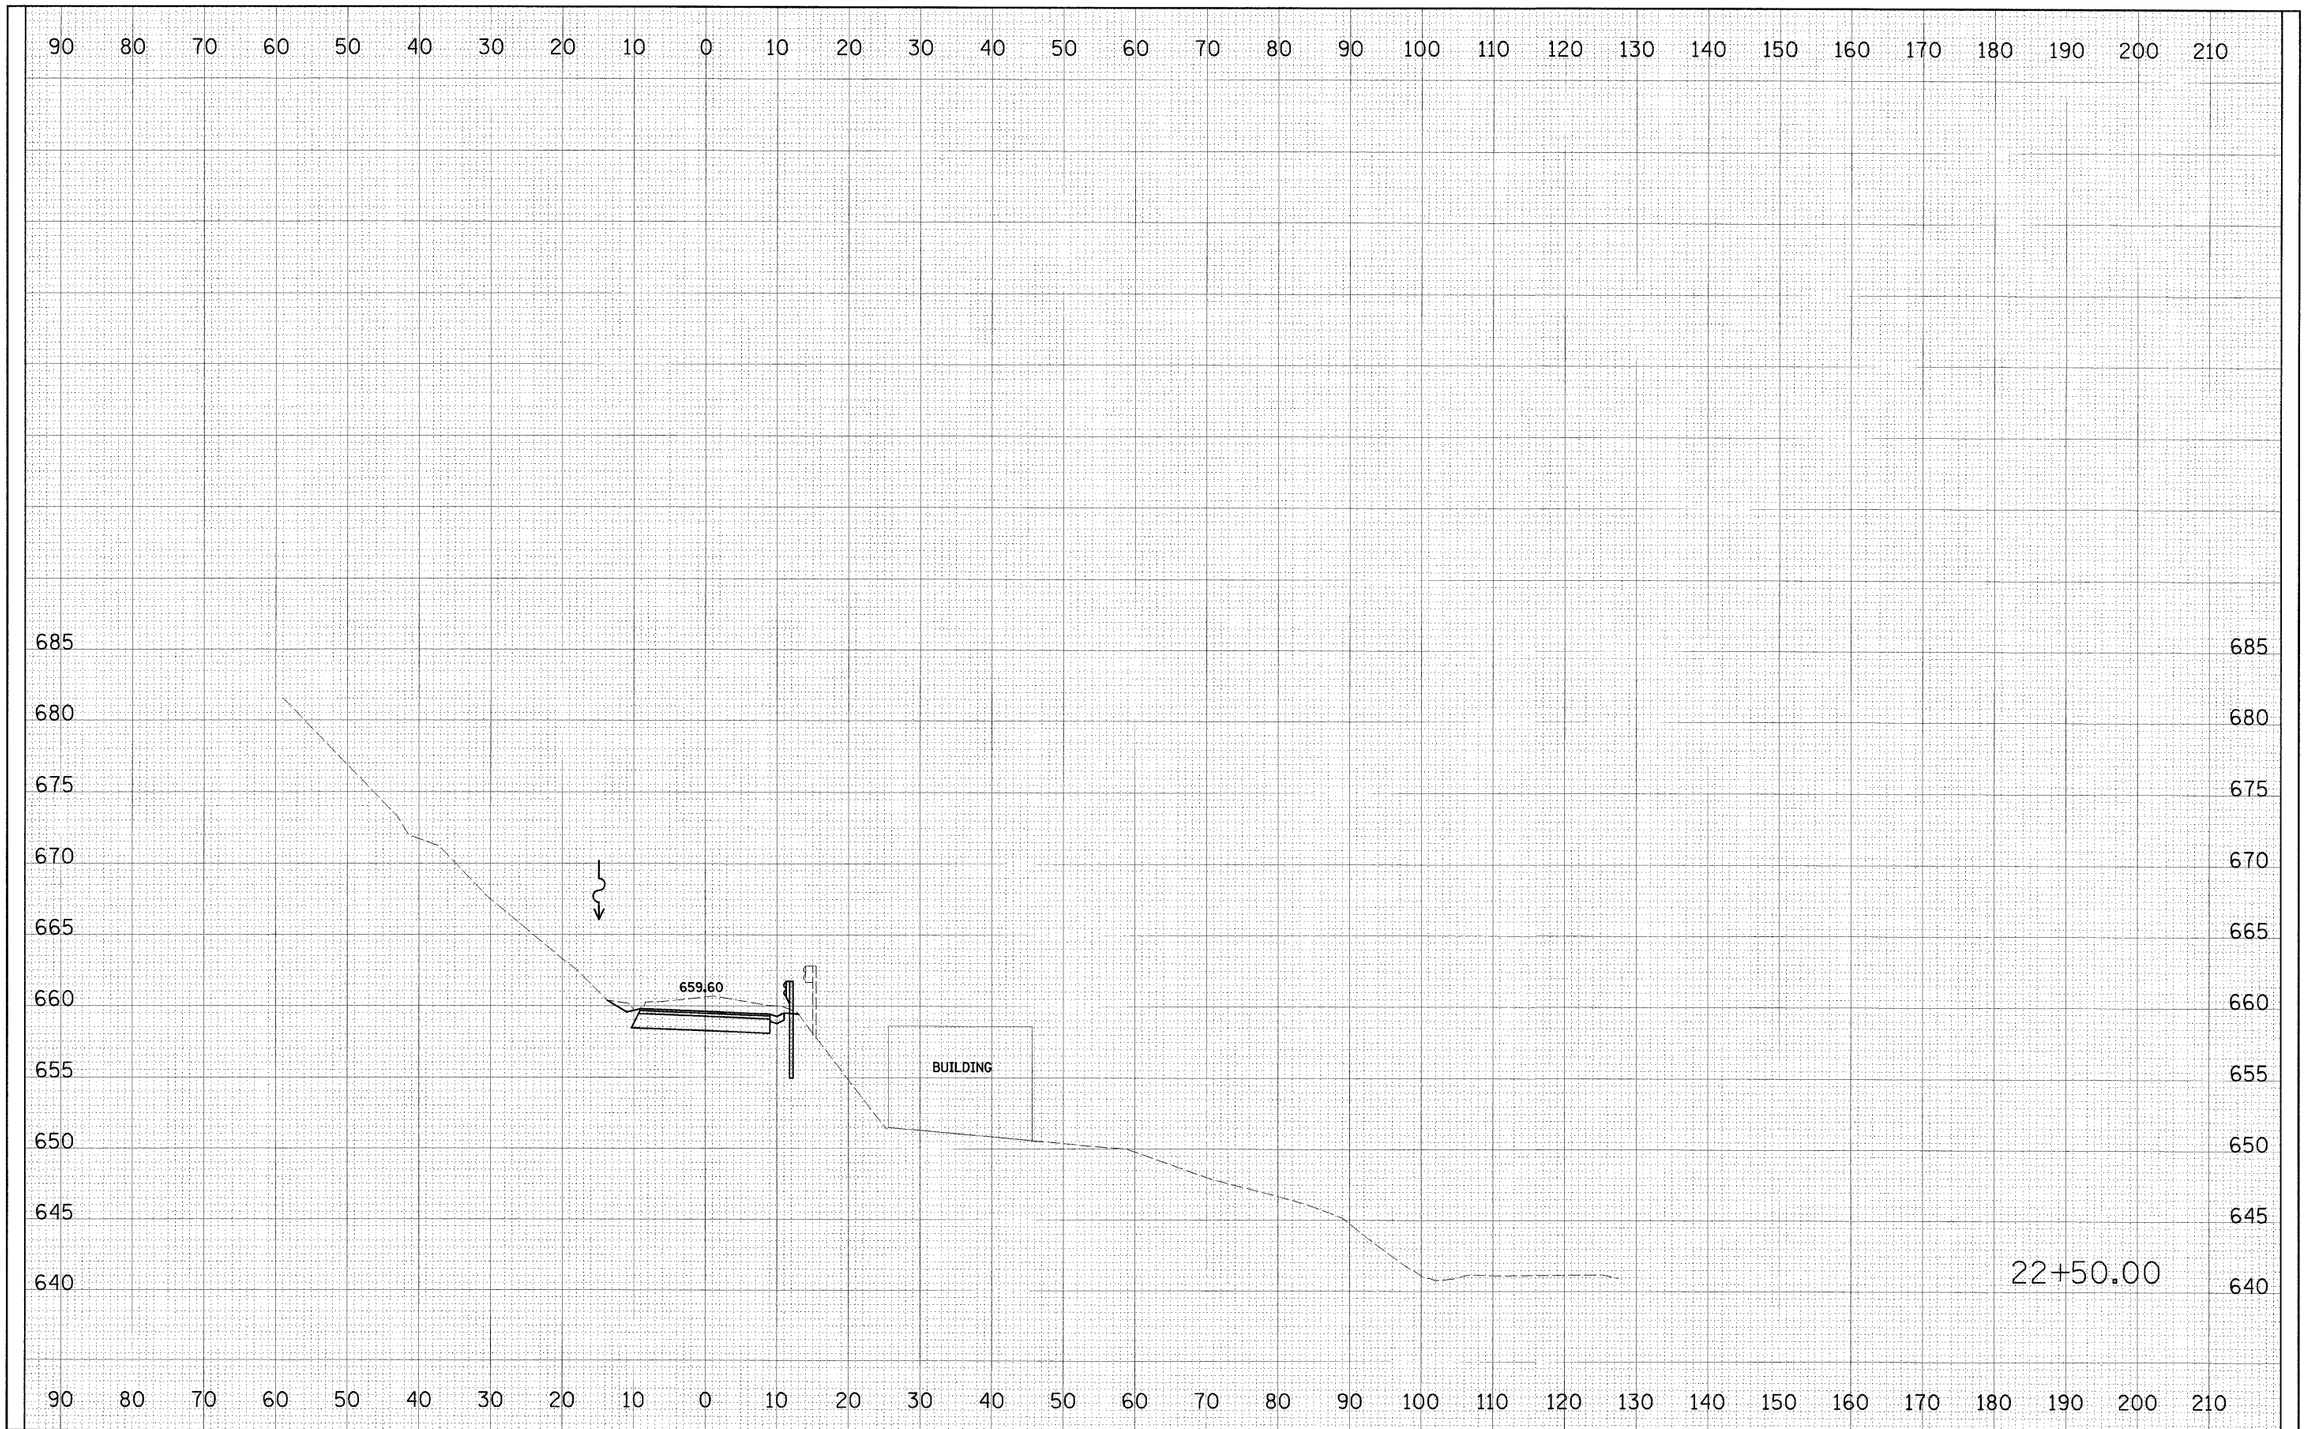


| | | | |
|---|---|---|---|
| FILE NAME = #FILEL# | USER NAME = #USER# | DESIGNED - PJM | REVISED - 01-14-11 |
| | | DRAWN - JJO | REVISED - |
| | PLOT SCALE = #SCALE# | CHECKED - RGD | REVISED - |
| | PLOT DATE = #DATE# | DATE - 10-29-10 | REVISED - |

**STATE OF ILLINOIS**
**DEPARTMENT OF TRANSPORTATION**

**SOUTH SLOPE ROAD**
**CROSS SECTIONS**

SCALE: | SHEET NO. 23 OF 36 SHEETS | STA. 22+50.00 TO STA. 22+50.00

| F.A. RTE. | SECTION | COUNTY | TOTAL SHEETS | SHEET NO. |
|---|---|---|---|---|
| | SOUTH SLOPE ROAD | CARROLL | 36 | 23 |
| | | CONTRACT NO. 46166 | | |
| FED. ROAD DIST. NO. | ILLINOIS | FED. AID PROJECT | | |