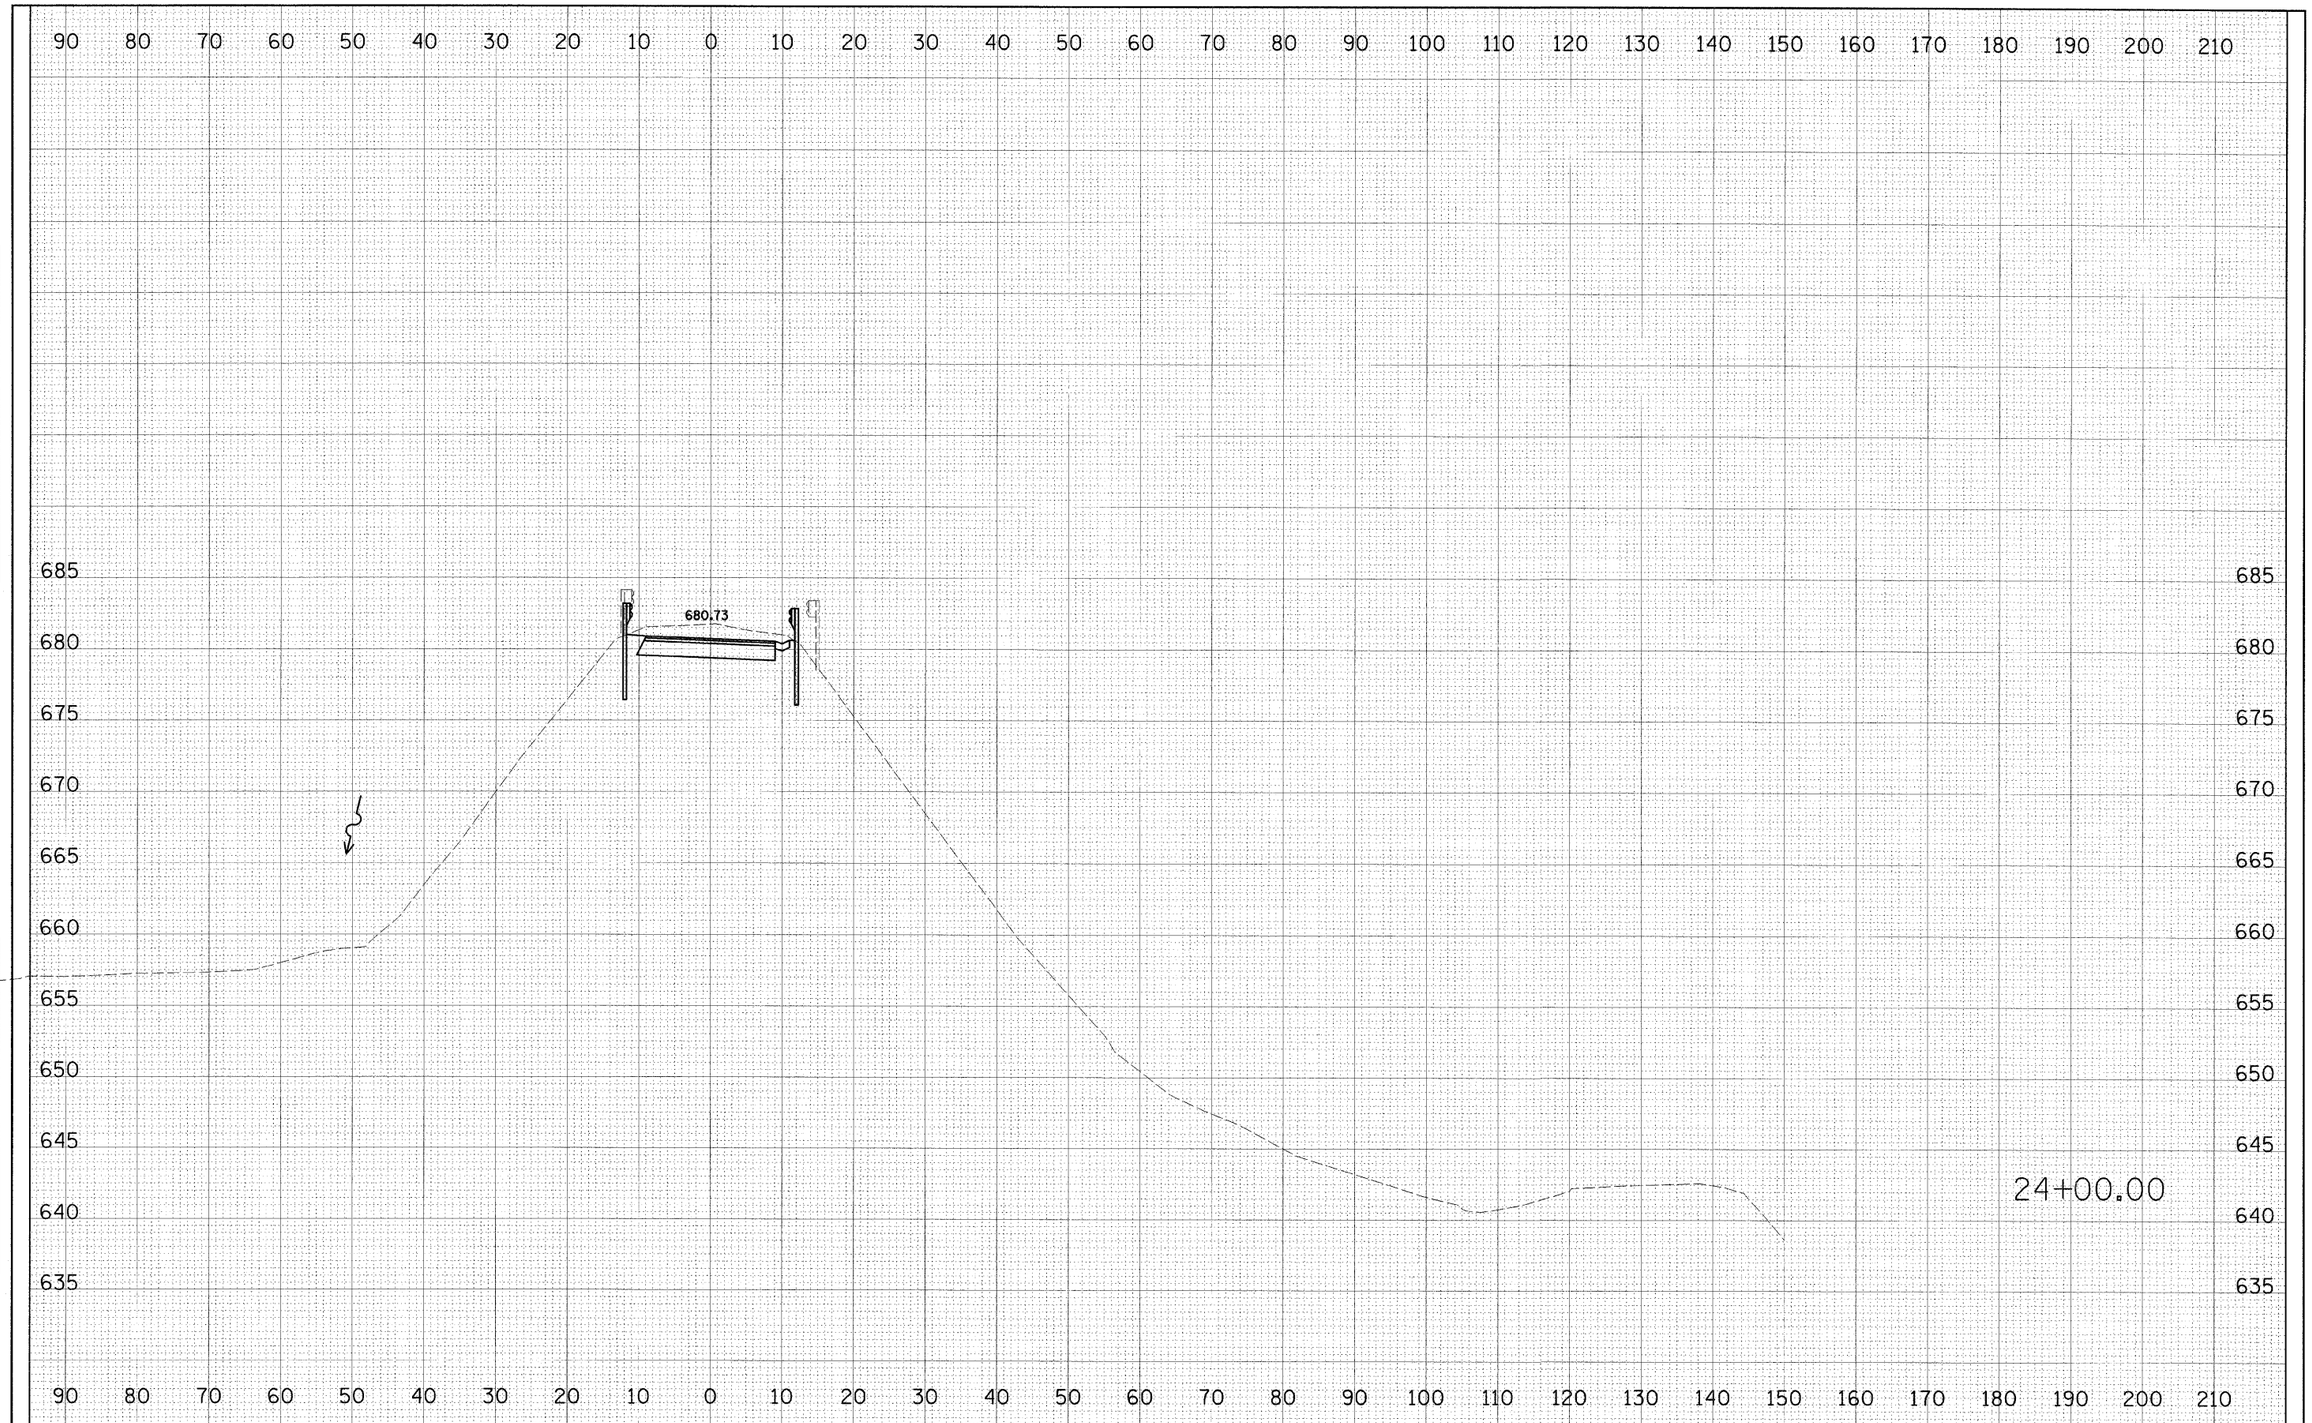

FINAL SURVEY	SURVEYED	BY:	DATE
	PLOTTED		
NOTE BOOK	TEMPLATE		
	AREAS		
NO.	AREAS CHECKED		

ORIGINAL SURVEY	SURVEYED	BY:	DATE
	PLOTTED		
NOTE BOOK	TEMPLATE		
	AREAS		
NO.	AREAS CHECKED		

FILE NAME = $FILEL$	USER NAME = $USER$	DESIGNED - PJM	REVISED - 01-14-11
		DRAWN - JJO	REVISED -
	PLOT SCALE = $SCALE$	CHECKED - RGD	REVISED -
	PLOT DATE = $DATE$	DATE - 10-29-10	REVISED -

STATE OF ILLINOIS
DEPARTMENT OF TRANSPORTATION

SOUTH SLOPE ROAD
CROSS SECTIONS

SCALE: SHEET NO. 27 OF 36 SHEETS STA. 24+00.00 TO STA. 24+00.00

F.A. RTE.	SECTION	COUNTY	TOTAL SHEETS	SHEET NO.
	SOUTH SLOPE ROAD	CARROLL	36	27
		CONTRACT NO. 46166		

FED. ROAD DIST. NO. | ILLINOIS | FED. AID PROJECT