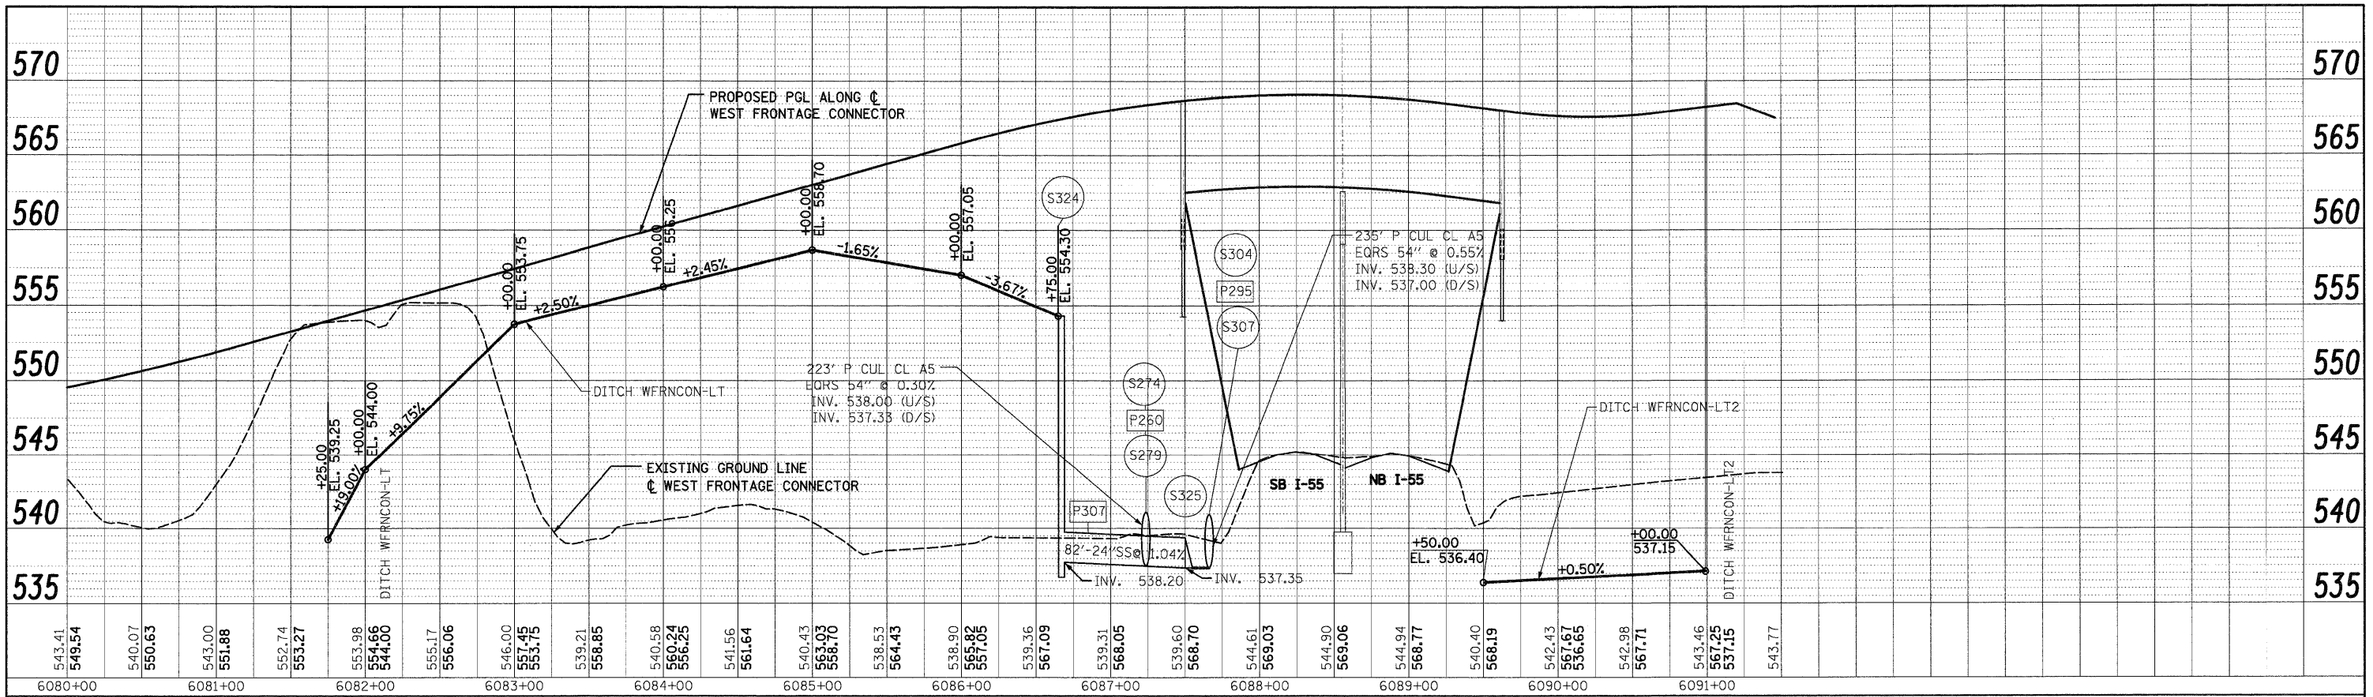

PLAN

SURVEYED		BY
PLOTTED		DATE
ALIGNMENT CHECKED		
GRADES CHECKED		
NOTE BOOK	ALL NOTES CHKD	
NO.	CADD FILE NAME	

PROFILE

SURVEYED		BY
PLOTTED		DATE
GRADES CHECKED		
NOTE BOOK	ALL NOTES CHKD	
NO.	STRUCTURE NO(S)/KNS CHKD	

SINGH & ASSOCIATES, INC.
CONSULTING ENGINEERS
300 W. ADAMS ST.
CHICAGO, IL 60606
TEL: (312) 629-0240
FAX: (312) 629-8449

FILE NAME = 0168F12-SHT-DRAINPROFILE06.dgn	USER NAME = TKluegel	DESIGNED - PKT	REVISED -
		DRAWN - VP	REVISED -
	PLOT SCALE = 1:50	CHECKED - CL	REVISED -
	PLOT DATE = 2/3/2011	DATE - 2/4/11	REVISED -

STATE OF ILLINOIS
DEPARTMENT OF TRANSPORTATION

WEST FRONTAGE CONNECTOR DRAINAGE PROFILE

SCALE:1"=50'H;1"=5'V | SHEET NO. 6 OF 14 SHEETS | STA. | TO STA.

F.A.I RTE.	SECTION	COUNTY	TOTAL SHEETS	SHEET NO.
55	99-2HB-2B-1	WILL	756	195
		CONTRACT NO. 60F12		
FED. ROAD DIST. NO. 1	ILLINOIS	FED. AID PROJECT		