STATE OF ILLINOIS
DEPARTMENT OF TRANSPORTATION

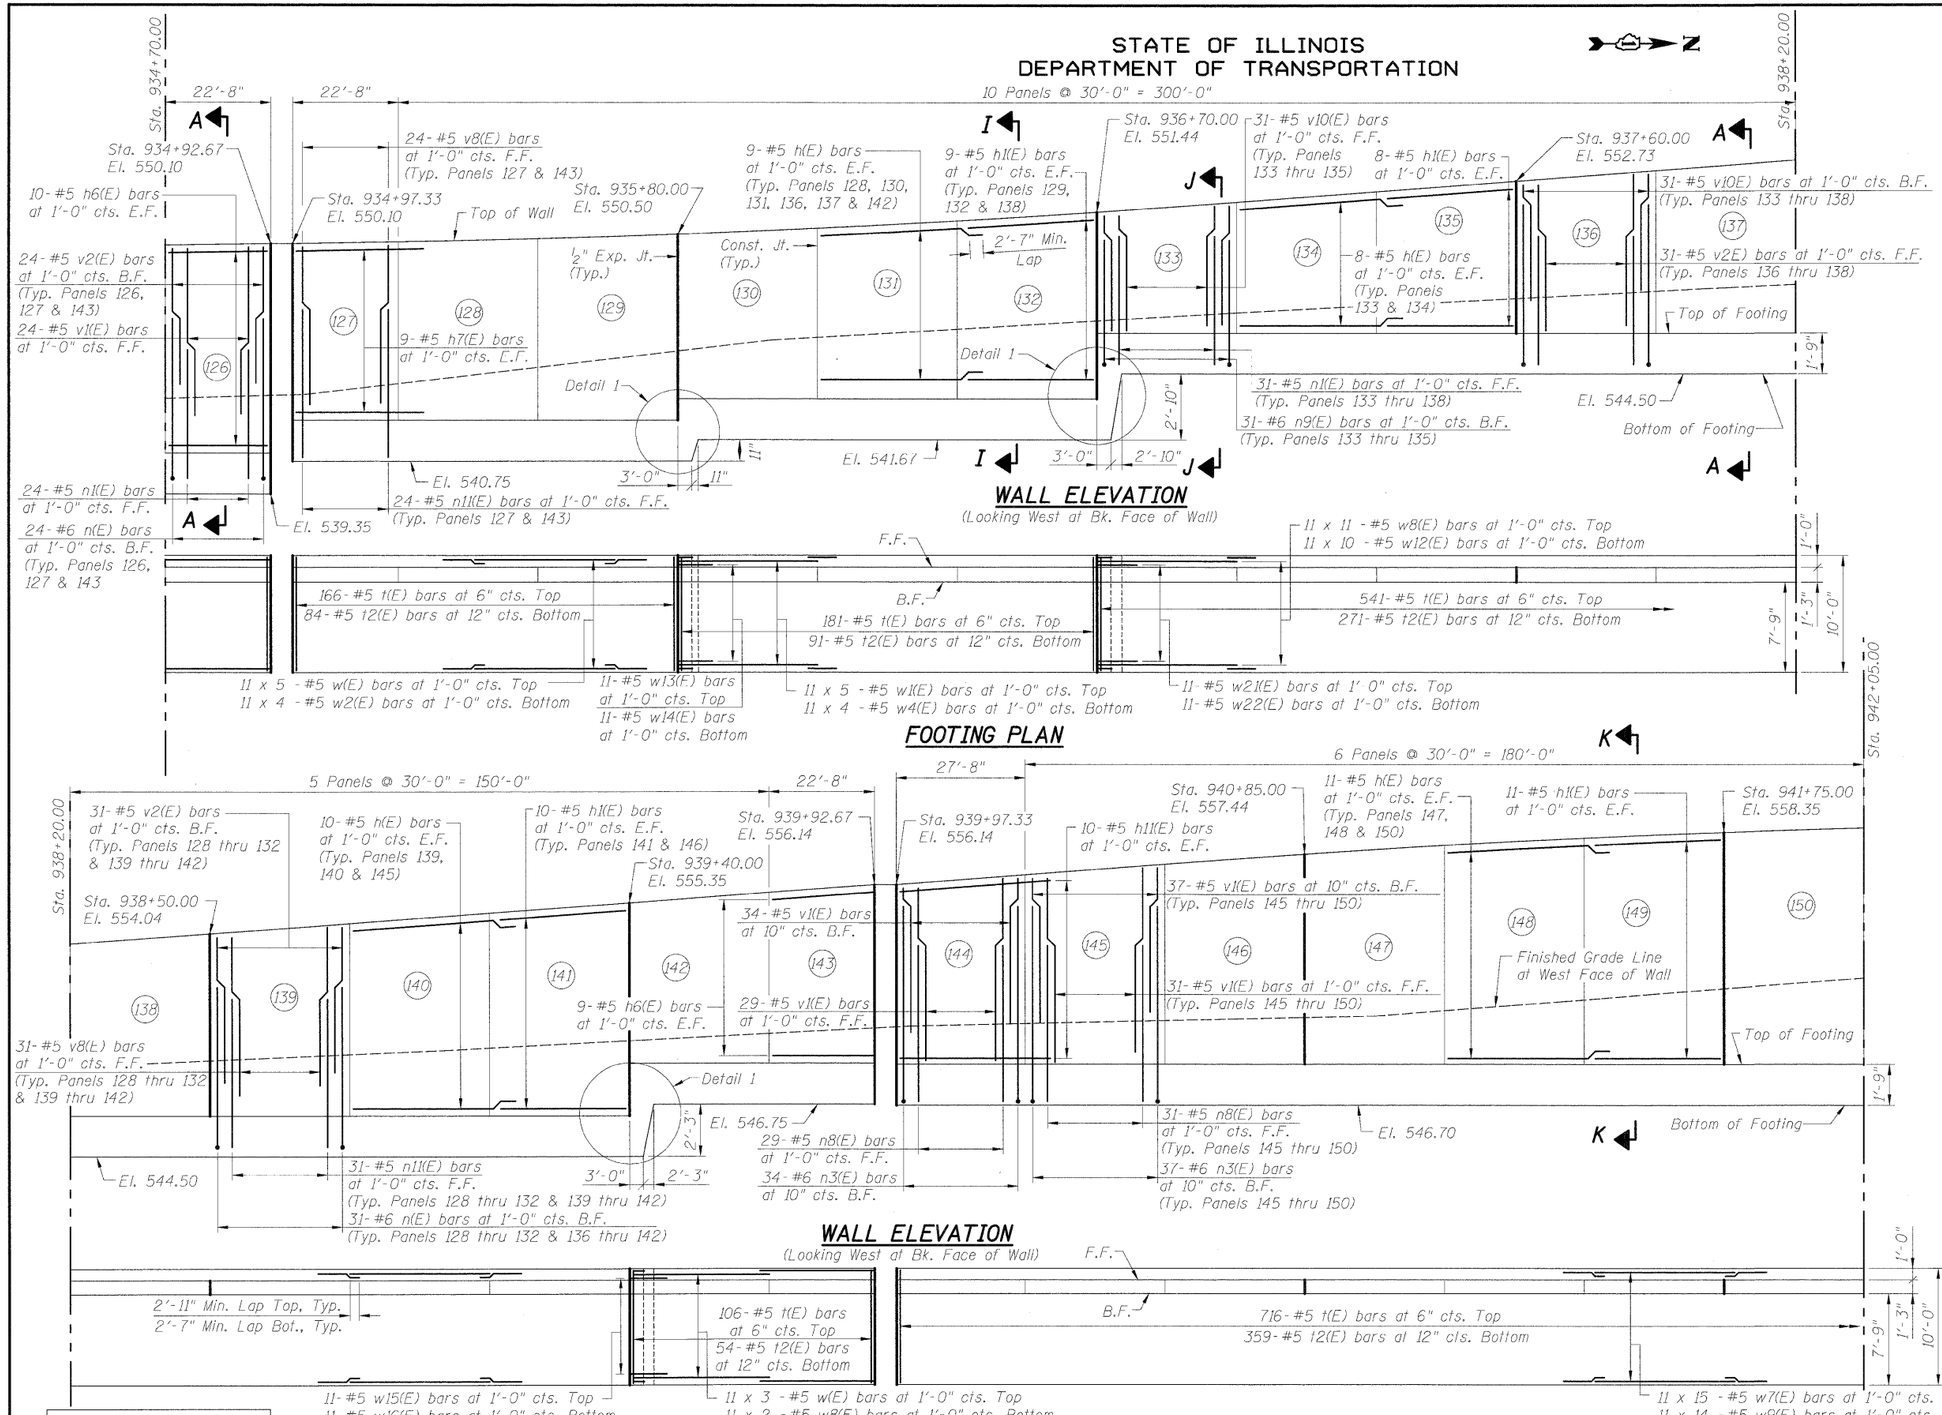

WALL ELEVATION
(Looking West at Bk. Face of Wall)

FOOTING PLAN

FOOTING PLAN

CONSTRUCTION JOINT ELEVATIONS

Constr. Joint Btwn. Panels	Station	Top Wall Elev.	Bot. Ftg. Elev.
125-126	934+70.00	550.02	539.35
127-128	935+20.00	550.17	540.75
128-129	935+50.00	550.31	540.75
130-131	936+10.00	550.75	541.67
131-132	936+40.00	551.06	541.67
133-134	937+00.00	551.86	544.50
134-135	937+30.00	552.30	544.50
136-137	937+90.00	553.17	544.50
137-138	938+20.00	553.60	544.50
139-140	938+80.00	554.47	544.50
140-141	939+10.00	554.91	544.50
142-143	939+70.00	555.78	546.75
144-145	940+25.00	556.58	546.70
145-146	940+55.00	557.02	546.70
147-148	941+15.00	557.80	546.70
148-149	941+45.00	558.10	546.70
150-151	942+05.00	558.54	546.70

NOTES:

1. For Bar List & Detail 1 see Sheet RW2-19.
2. For Typical Details see Sheet RW2-15.
3. For Sections A-A, I-I, J-J and K-K see Sheets RW2-16 thru RW2-18.
4. Bars indicated thus 19 x 7 - #5 etc. indicates 19 lines of bars with 7 lengths per line.

LEGEND:

F.F. = Front Face of Wall
B.F. = Back Face of Wall
E.F. = Each Face of Wall
(1) = Panel No.

MINIMUM BAR LAP

Top bars	Other bars
#5 bar = 2'-11"	#5 bar = 2'-7"

DESIGNED	PMH
CHECKED	MJL
DRAWN	PMH
CHECKED	MJL

McDonough Associates Inc.
Engineers / Architects
130 East Randolph Street
Chicago, Illinois 60601
(312) 946-8600

PLAN & ELEVATION - 6
STRUCTURE NO. 099-W027

SHEET NO.	F.A.I. RTE.	SECTION	COUNTY	TOTAL SHEETS	SHEET NO.
RW2-12	55	(99-1&2) R-6	WILL	756	476
SHEETS RW2-31			CONTRACT NO. 60F12		
	FED. ROAD DIST. NO.	ILLINOIS	FED. AID PROJECT		