LAKE STREET

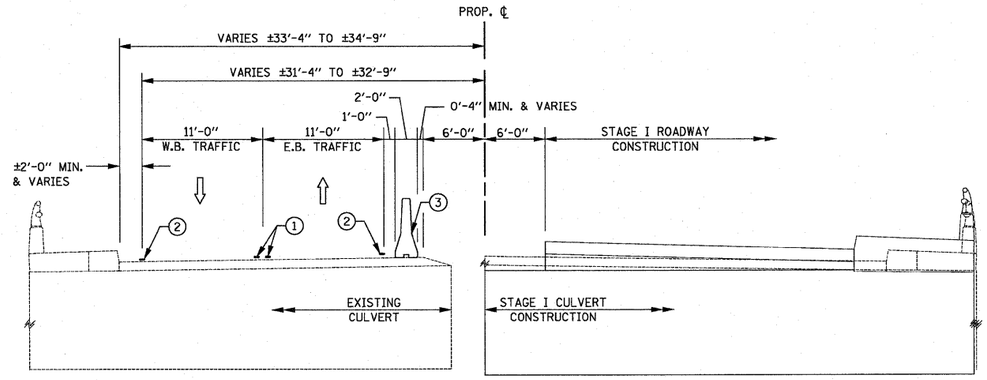

① WET REFLECTIVE TEMP. TAPE, TYPE III LINE 4" (DOUBLE YELLOW)

② WET REFLECTIVE TEMP. TAPE, TYPE III LINE 4" (SOLID WHITE)

*③ TEMPORARY CONCRETE BARRIER

STAGE I TYPICAL SECTION OVER CULVERT

STA. 99+50 TO STA. 100+50

LAKE STREET

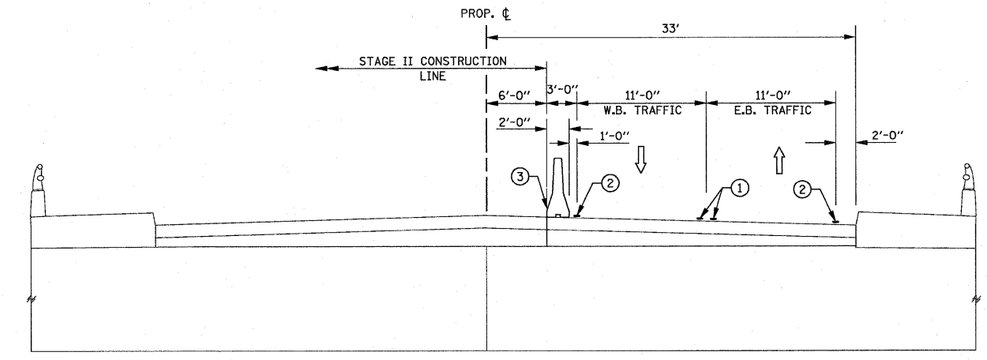

① WET REFLECTIVE TEMP. TAPE, TYPE III LINE 4" (DOUBLE YELLOW)

② WET REFLECTIVE TEMP. TAPE, TYPE III LINE 4" (SOLID WHITE)

*③ TEMPORARY CONCRETE BARRIER

STAGE II TYPICAL SECTION OVER CULVERT

STA. 99+50 TO STA. 100+50

*PIN TEMPORARY CONCRETE BARRIER FROM STA. 96+40 TO STA. 100+80. REFER TO STRUCTURAL PLANS FOR PINNING DETAILS.

FILE NAME =	DESIGNED - ST	REVISED -
FILEL	DRAWN - ST	REVISED -
USER NAME = *USER*	CHECKED - FML	REVISED -
PLOT DATE = *DATE*	DATE - 01/2010	REVISED -

LIN ENGINEERING,LTD.
Consulting Engineers
Chatham, Illinois Westmont, Illinois

STATE OF ILLINOIS
DEPARTMENT OF TRANSPORTATION

MAINTENANCE OF TRAFFIC TYPICAL SECTIONS
LAKE STREET OVER ADDISON CREEK

SCALE: N.T.S. | SHEET NO. 2 OF 2 SHEETS | STA. | TO STA.

F.A.U. RTE.	SECTION	COUNTY	TOTAL SHEETS	SHEET NO.
3537	3264-T	COOK	110	18
		CONTRACT NO. 60H44		
FED. ROAD DIST. NO.	ILLINOIS	FED. AID PROJECT		