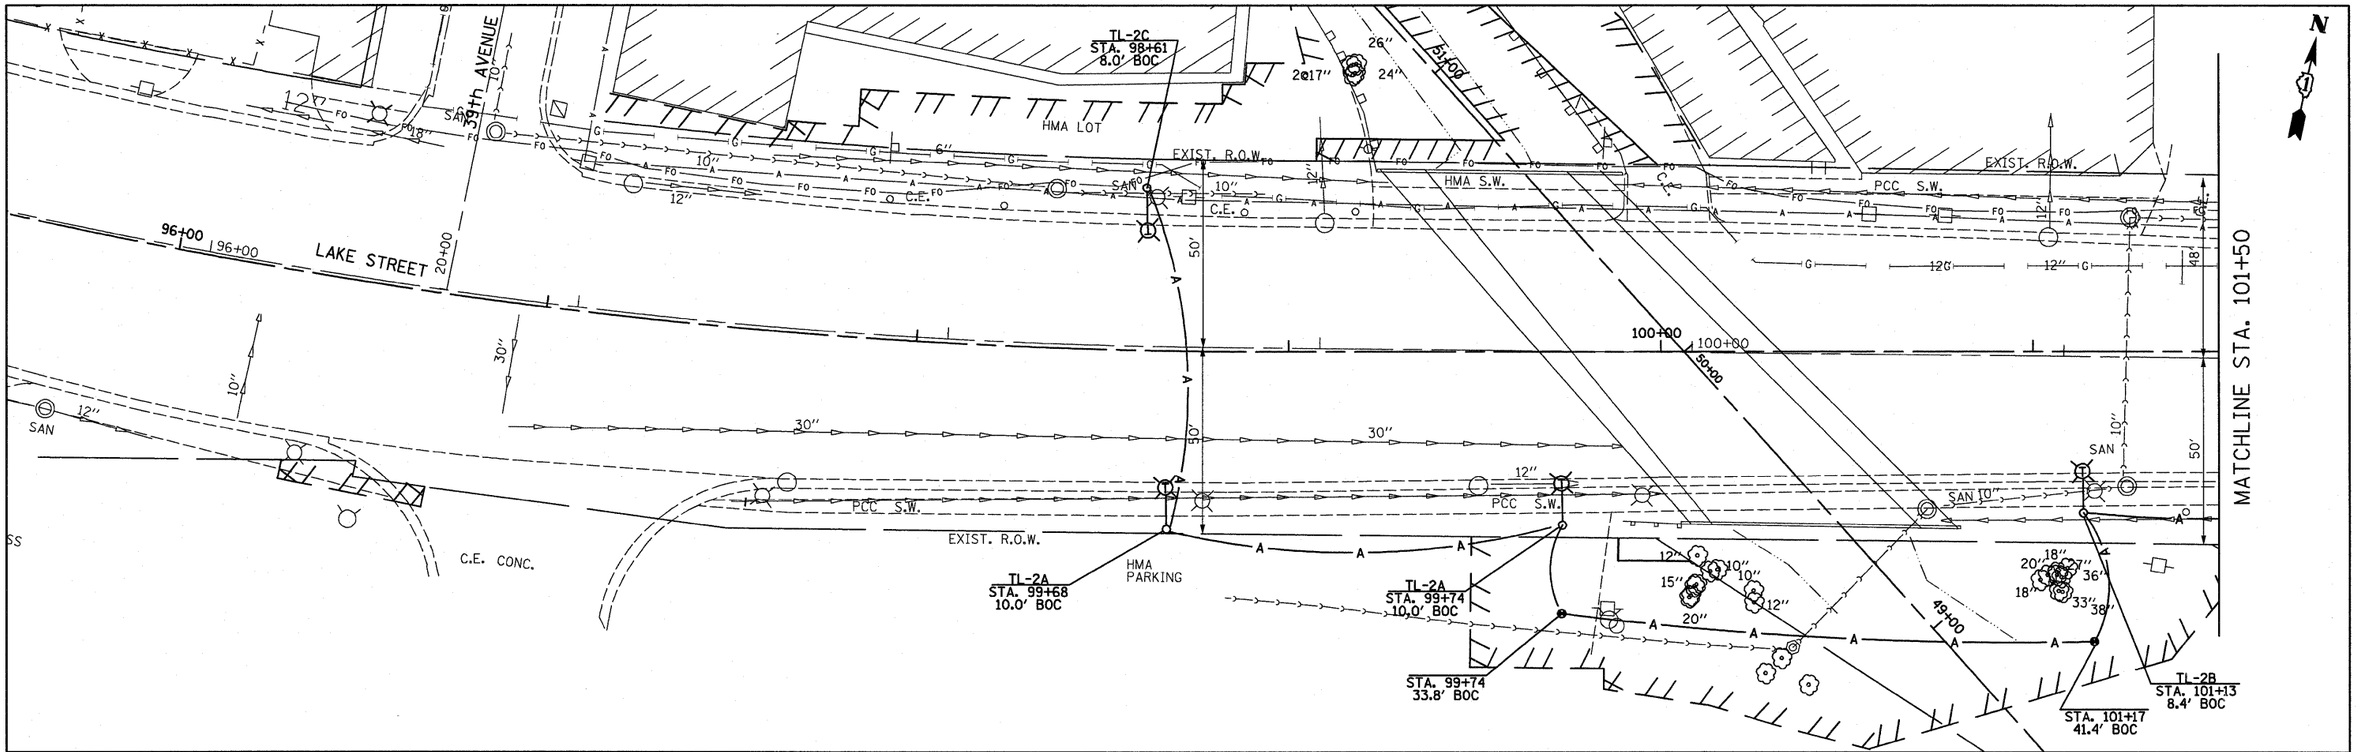

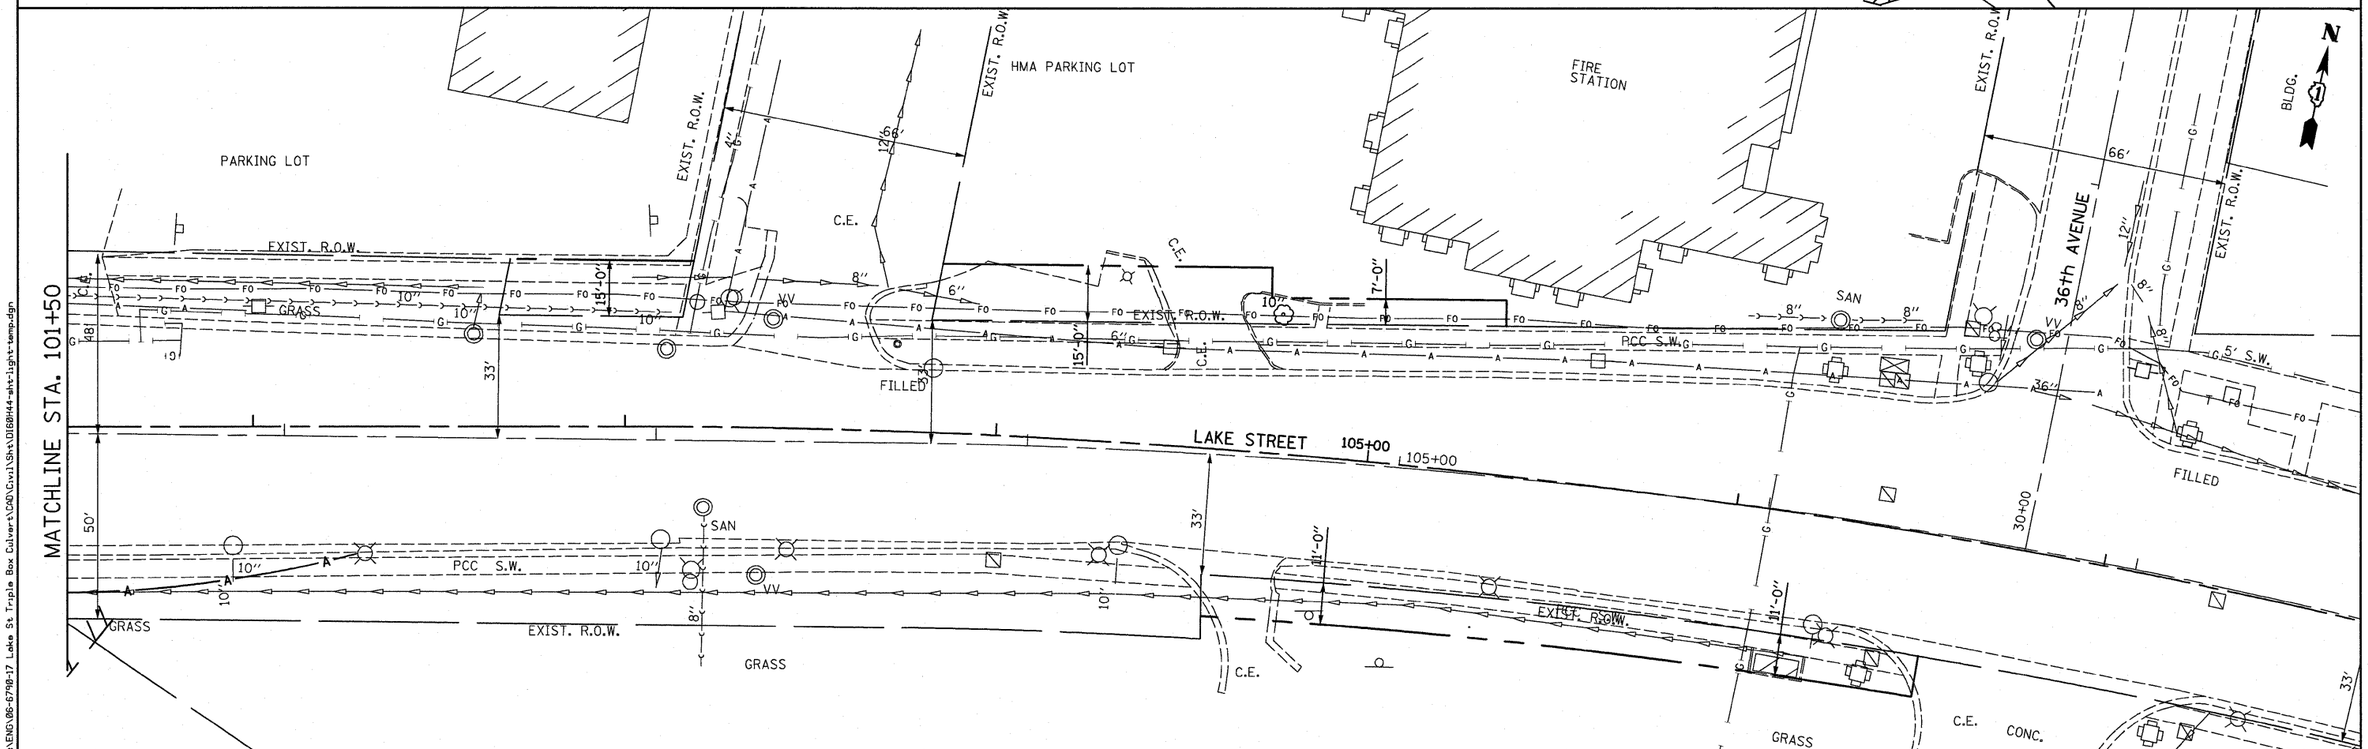

USER NAME = $USER$	DESIGNED - KAC	REVISED -	
	DRAWN - TMF	REVISED -	
PLOT SCALE = $SCALE$	CHECKED - KAC	REVISED -	
PLOT DATE = 1/26/2011	DATE -	REVISED -	

STATE OF ILLINOIS
DEPARTMENT OF TRANSPORTATION

TEMPORARY LIGHTING PLAN
LAKE STREET OVER ADDISON CREEK

SCALE: 1" = 20' | SHEET NO. 1 OF 1 SHEETS | STA. 96+40 | TO STA. 106+68

F.A.U. RTE.	SECTION	COUNTY	TOTAL SHEETS	SHEET NO.
3537	3264-T	COOK	110	43
		CONTRACT NO. 60H44		
		ILLINOIS FED. AID PROJECT		

FILE NAME = G:\ENG\06-67908-17 Lake St Triple Box Culvert\CAD\Civil\Sht\D160H44-sht-light-temp.dgn