FINAL SURVEY		BY	DATE
NOTE BOOK	SURVEYED		
	PLOTTED		
	TEMPLATE		
NO.	AREAS		
	AREAS CHECKED		

ORIGINAL SURVEY		BY	DATE
NOTE BOOK	SURVEYED		
	PLOTTED		
	TEMPLATE		
NO.	AREAS		
	AREAS CHECKED		

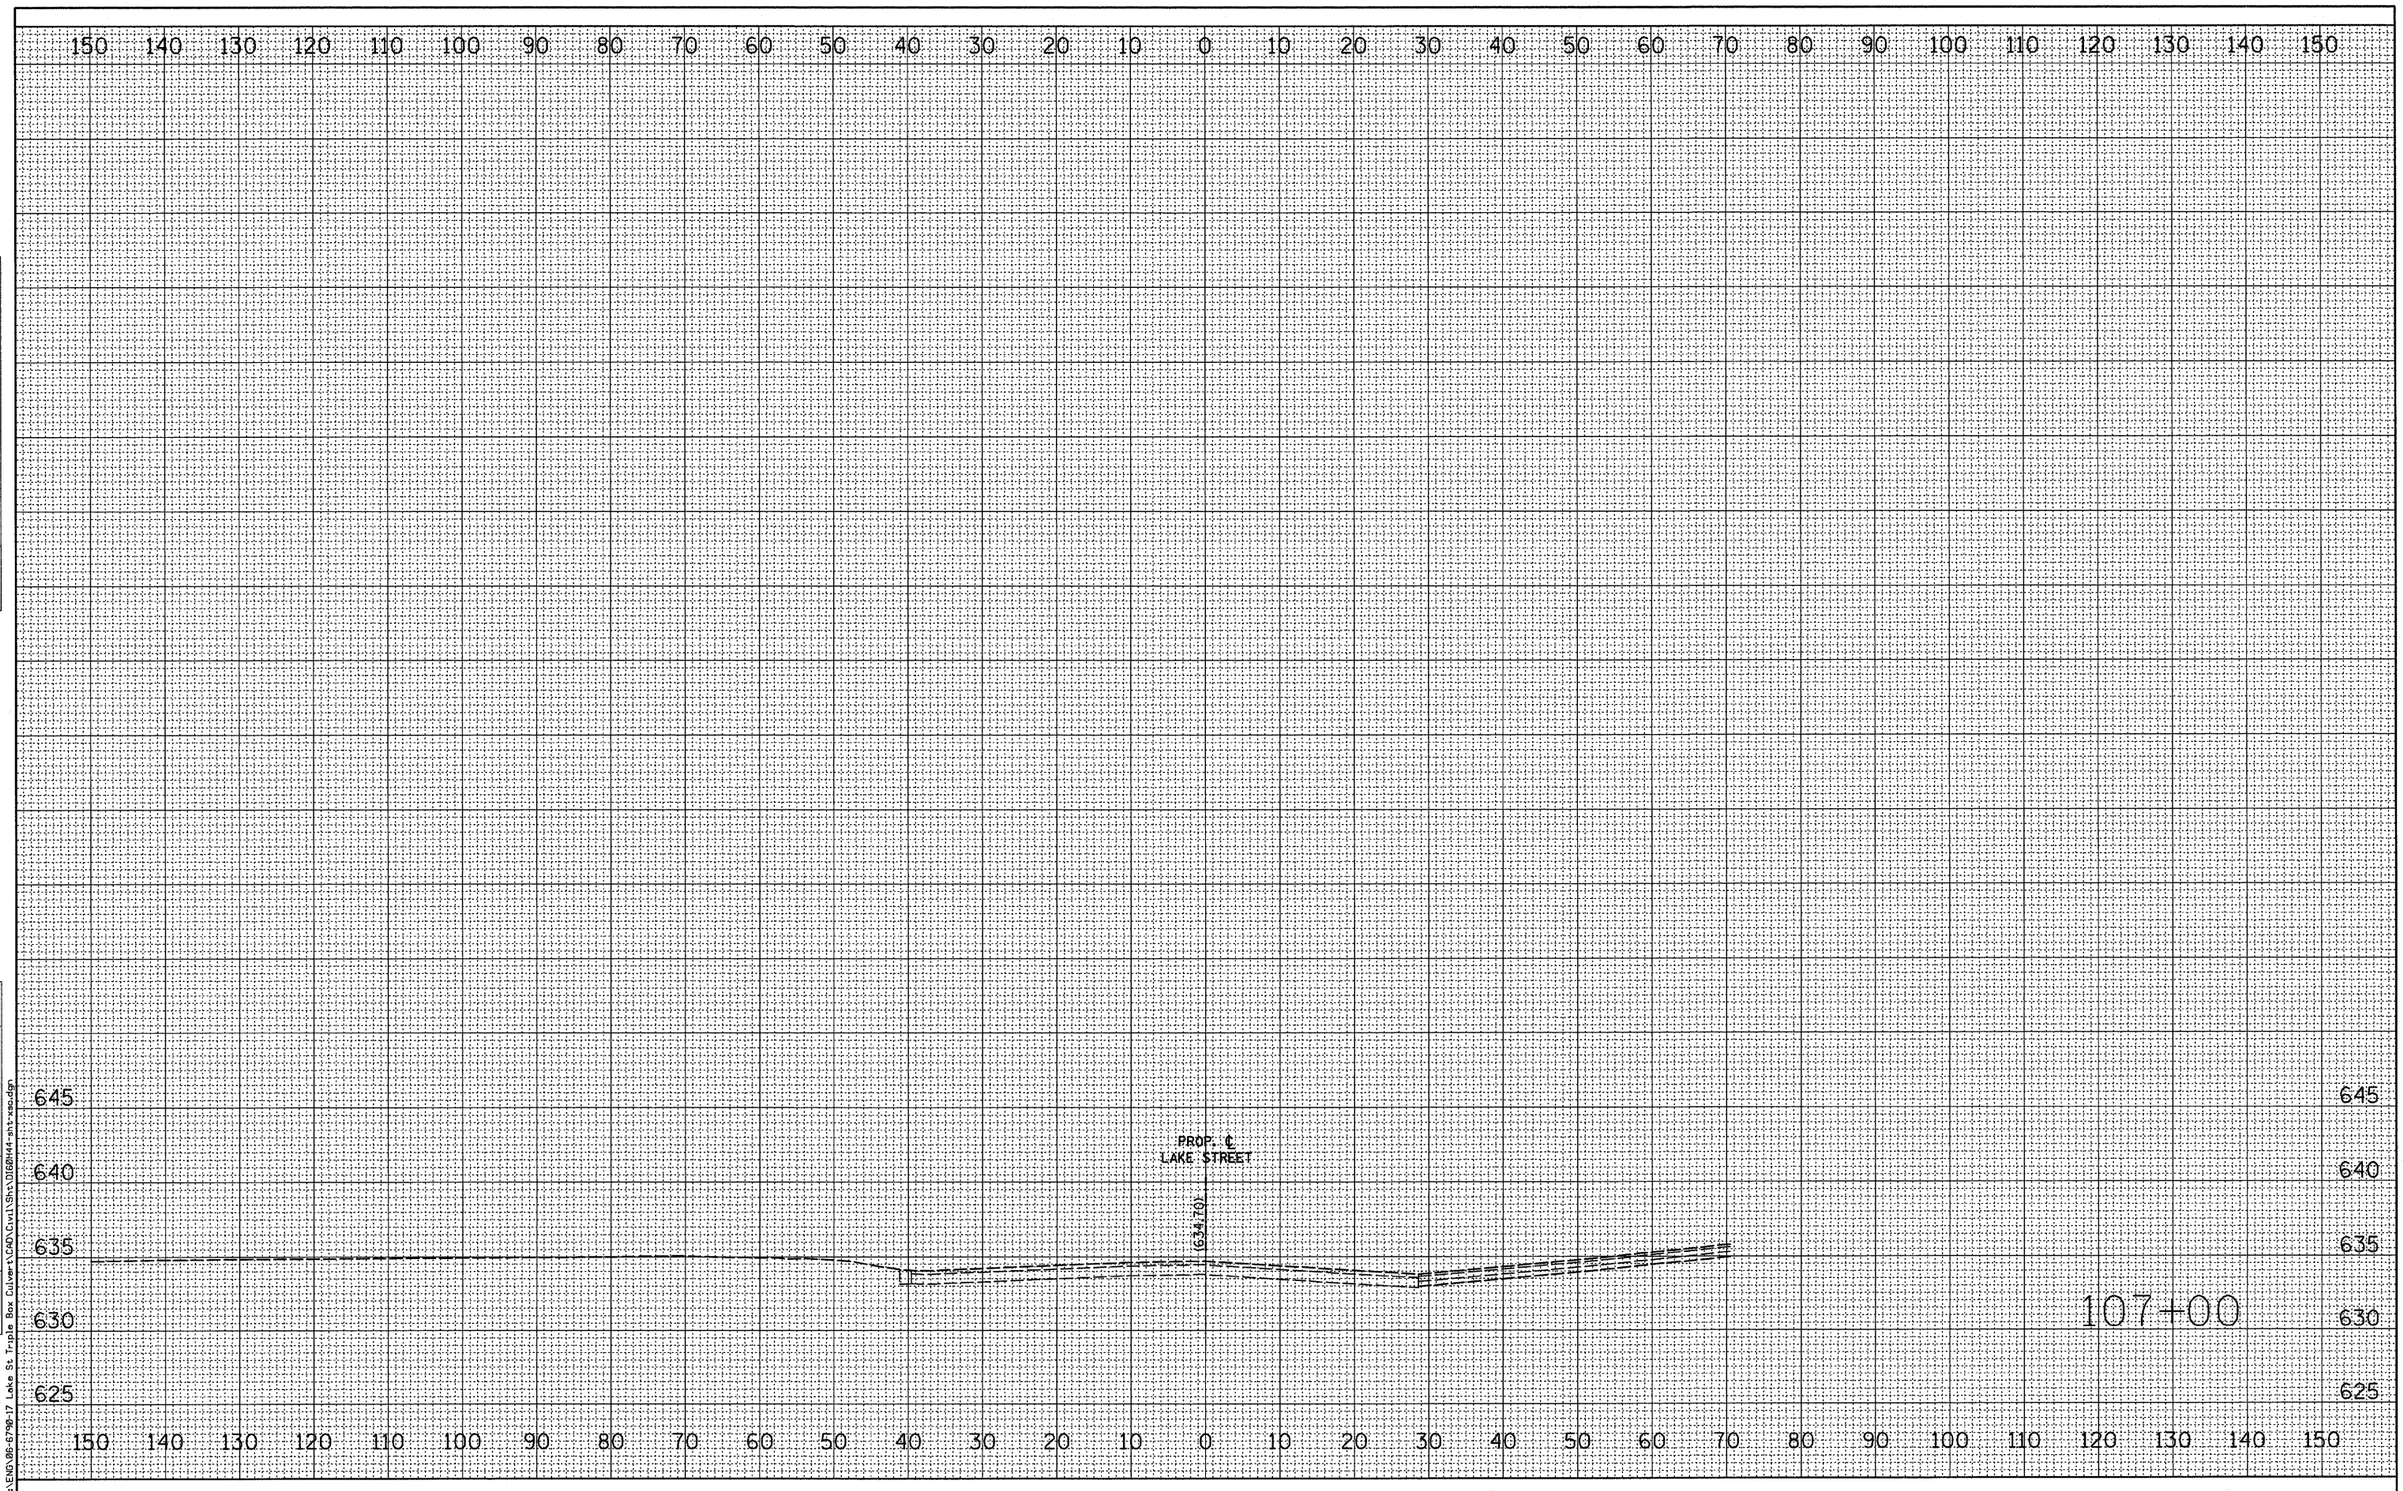

FILE NAME = G:\ENGD\86-6790-17 Lake St Triple Box Culvert\CAD\Civil\Sht\D16RM44-sht-xsec.dgn

Wight	USER NAME = $USER$	DESIGNED - KAC	REVISED -
		DRAWN - JNH	REVISED -
	PLOT SCALE = $SCALE$	CHECKED - KAC	REVISED -
	PLOT DATE = 1/26/2011	DATE - 01/27/2010	REVISED -

STATE OF ILLINOIS
DEPARTMENT OF TRANSPORTATION

PROPOSED CROSS SECTIONS
LAKE STREET OVER ADDISON CREEK

SCALE: 1"=5'V, 10'H | SHEET NO. 12 OF 12 SHEETS | STA. 107+00 TO STA. 107+00

F.A.U. RTE.	SECTION	COUNTY	TOTAL SHEETS	SHEET NO.
3537	3264-T	COOK	110	104
		CONTRACT NO. 60H44		
	ILLINOIS FED. AID PROJECT			