STATE OF ILLINOIS
DEPARTMENT OF TRANSPORTATION

S.N.-F.A.P. NO.	SECTION	COUNTY	TOTAL SHEETS	SHEET NO.
S.B.I. F.A.P. 202	132W RS-1	McHENRY	14	
FED. ROAD DIST. NO. 2	ILLINOIS	FED. AID PROJECT		

SHEET NO. 9
14 SHEETS

LEGEND
[illegible] indicates area [illegible] after Superstructure [illegible]
[illegible] indicates area [illegible] removal

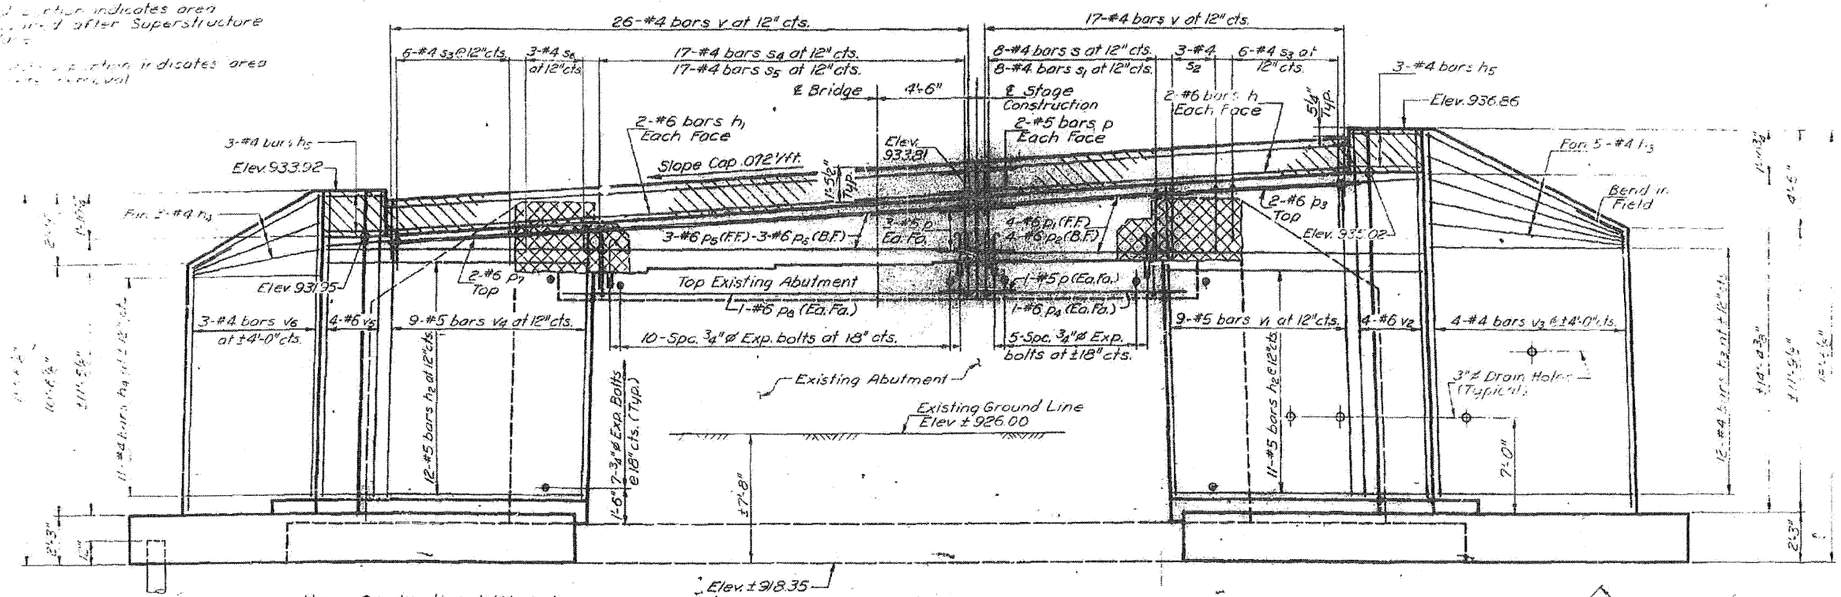

NOTES.
Existing reinforcement to be cleaned and incorporated into new concrete.
All exposed edges shall have standard 3/4" chamfer except as noted.
Expansion bolts shall be anchored in sound concrete.

NOTE: Construction joints between new concrete and existing concrete shall be bonded. See Article 504.13 (b) 3 of the Standard Specifications.

ELEVATION
(Showing Reinforcement in Front Face)
For reinforcement in back face of the extended abutment wall and wingwall see Sht. #11.

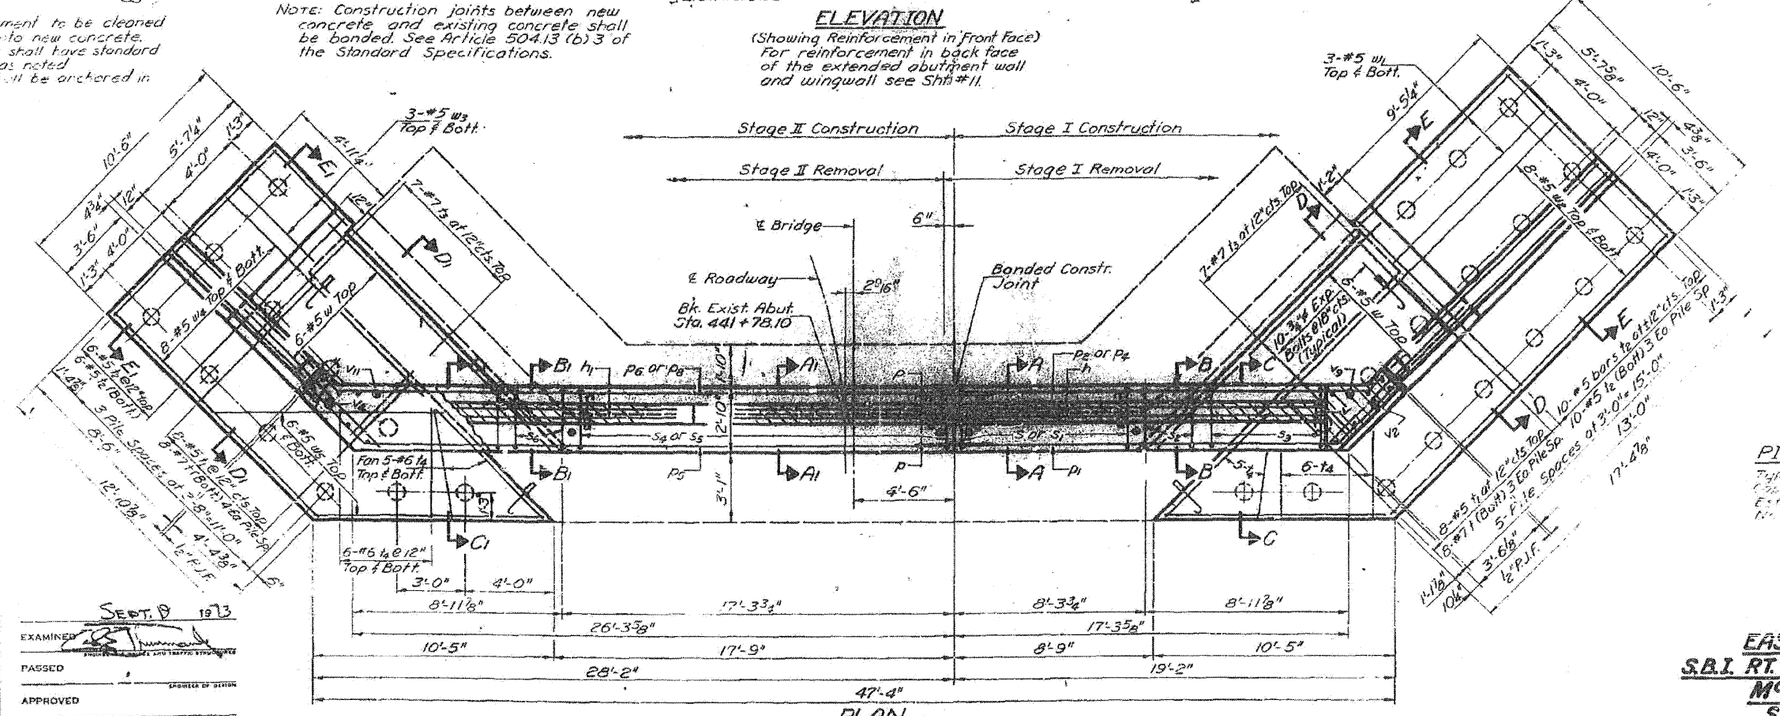

PLAN

PILE DATA
[illegible]

DESIGNED	[illegible]	EXAMINED	Sept. 8 1973
CHECKED	D. J. Ryan	PASSED	
DRAWN	C. M. Ritchie	APPROVED	
CHECKED	D. J. R. / P.S.L.		

EAST ABUTMENT
S.B.I. RT. 173 - SEC. 132W & RS-1
McHENRY COUNTY
STA. 441 + 40.30

EXISTING STRUCTURE PLANS – FOR REFERENCE ONLY

FILE NAME = P:\CBBEL WEST Projects\2007\09-8147 IL173\Civil\Dgn\Sht\D168129-sht-ciplan-06.dgn

WILLS BURKE KELSEY ASSOCIATES LTD.
116 West Main Street, Suite 201
St. Charles, Illinois 60174
(630) 443-7755

USER NAME = $USER$	DESIGNED -	REVISED -	
	DRAWN -	REVISED -	
PLOT SCALE =	CHECKED -	REVISED -	
PLOT DATE = 1/5/2011	DATE - 12/14/10	REVISED -	

STATE OF ILLINOIS
DEPARTMENT OF TRANSPORTATION

EXISTING STRUCTURE PLANS
FOR REFERENCE ONLY

SCALE: | SHEET NO. 73 OF 106 SHEETS | STA. | TO STA.

F.A.P. RTE.	SECTION	COUNTY	TOTAL SHEETS	SHEET NO.
303	132 B-2	McHENRY	106	73
		CONTRACT NO. 60129		
FED. ROAD DIST. NO.	ILLINOIS	FED. AID PROJECT		