FINAL SURVEY	BY	DATE
SURVEYED		
PLOTTED		
TEMPLATE		
NOTE BOOK		
AREAS		
NO.	AREAS CHECKED	

ORIGINAL SURVEY	BY	DATE
SURVEYED		
PLOTTED		
TEMPLATE		
NOTE BOOK		
AREAS		
NO.	AREAS CHECKED	

FILE NAME = P:\CBBEL WEST Projects\2009\09-0147 ILI73\Civil\Dgn\Sht\D0160129-sht-xsah2.dgn

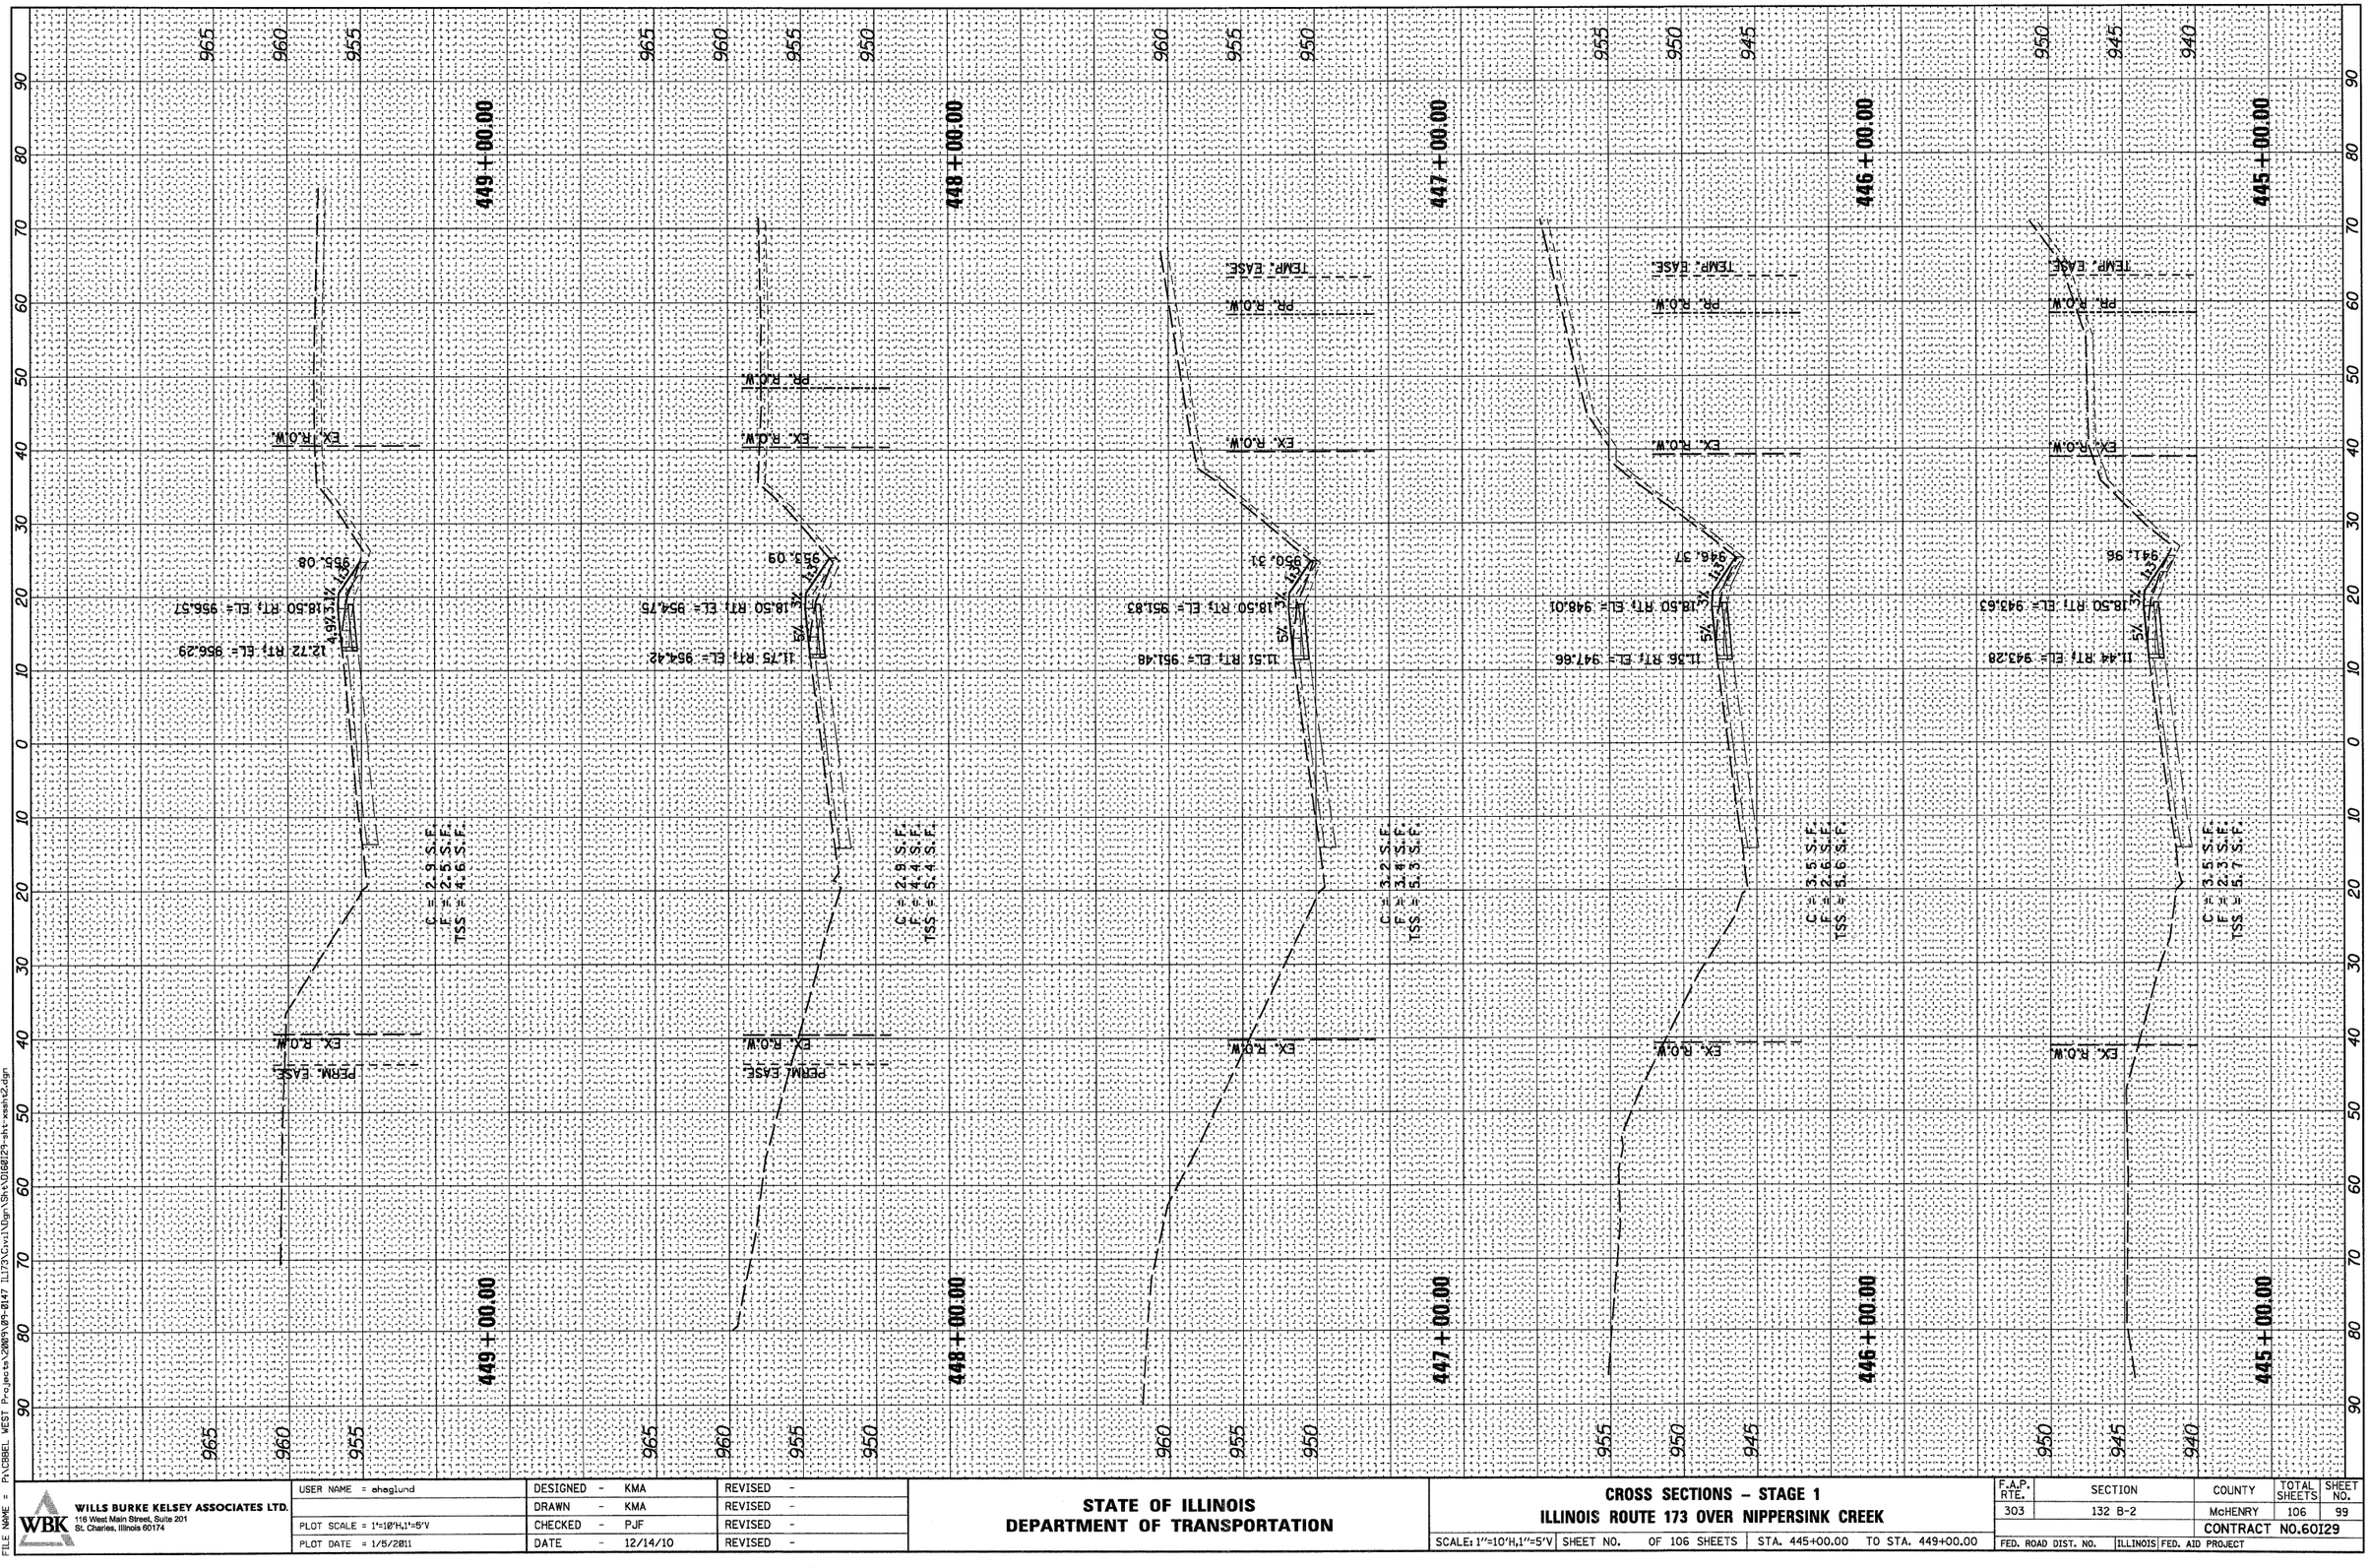

WILLS BURKE KELSEY ASSOCIATES LTD. 116 West Main Street, Suite 201 St. Charles, Illinois 60174	USER NAME = aheglund	DESIGNED - KMA	REVISED -
		DRAWN - KMA	REVISED -
	PLOT SCALE = 1"=10'H,1"=5'V	CHECKED - PJF	REVISED -
	PLOT DATE = 1/5/2011	DATE - 12/14/10	REVISED -

STATE OF ILLINOIS
DEPARTMENT OF TRANSPORTATION

CROSS SECTIONS – STAGE 1
ILLINOIS ROUTE 173 OVER NIPPERSINK CREEK

SCALE: 1"=10'H,1"=5'V | SHEET NO. OF 106 SHEETS | STA. 445+00.00 TO STA. 449+00.00

F.A.P. RTE.	SECTION	COUNTY	TOTAL SHEETS	SHEET NO.
303	132 B-2	McHENRY	106	99
		CONTRACT NO.60129		
FED. ROAD DIST. NO.	ILLINOIS	FED. AID PROJECT		