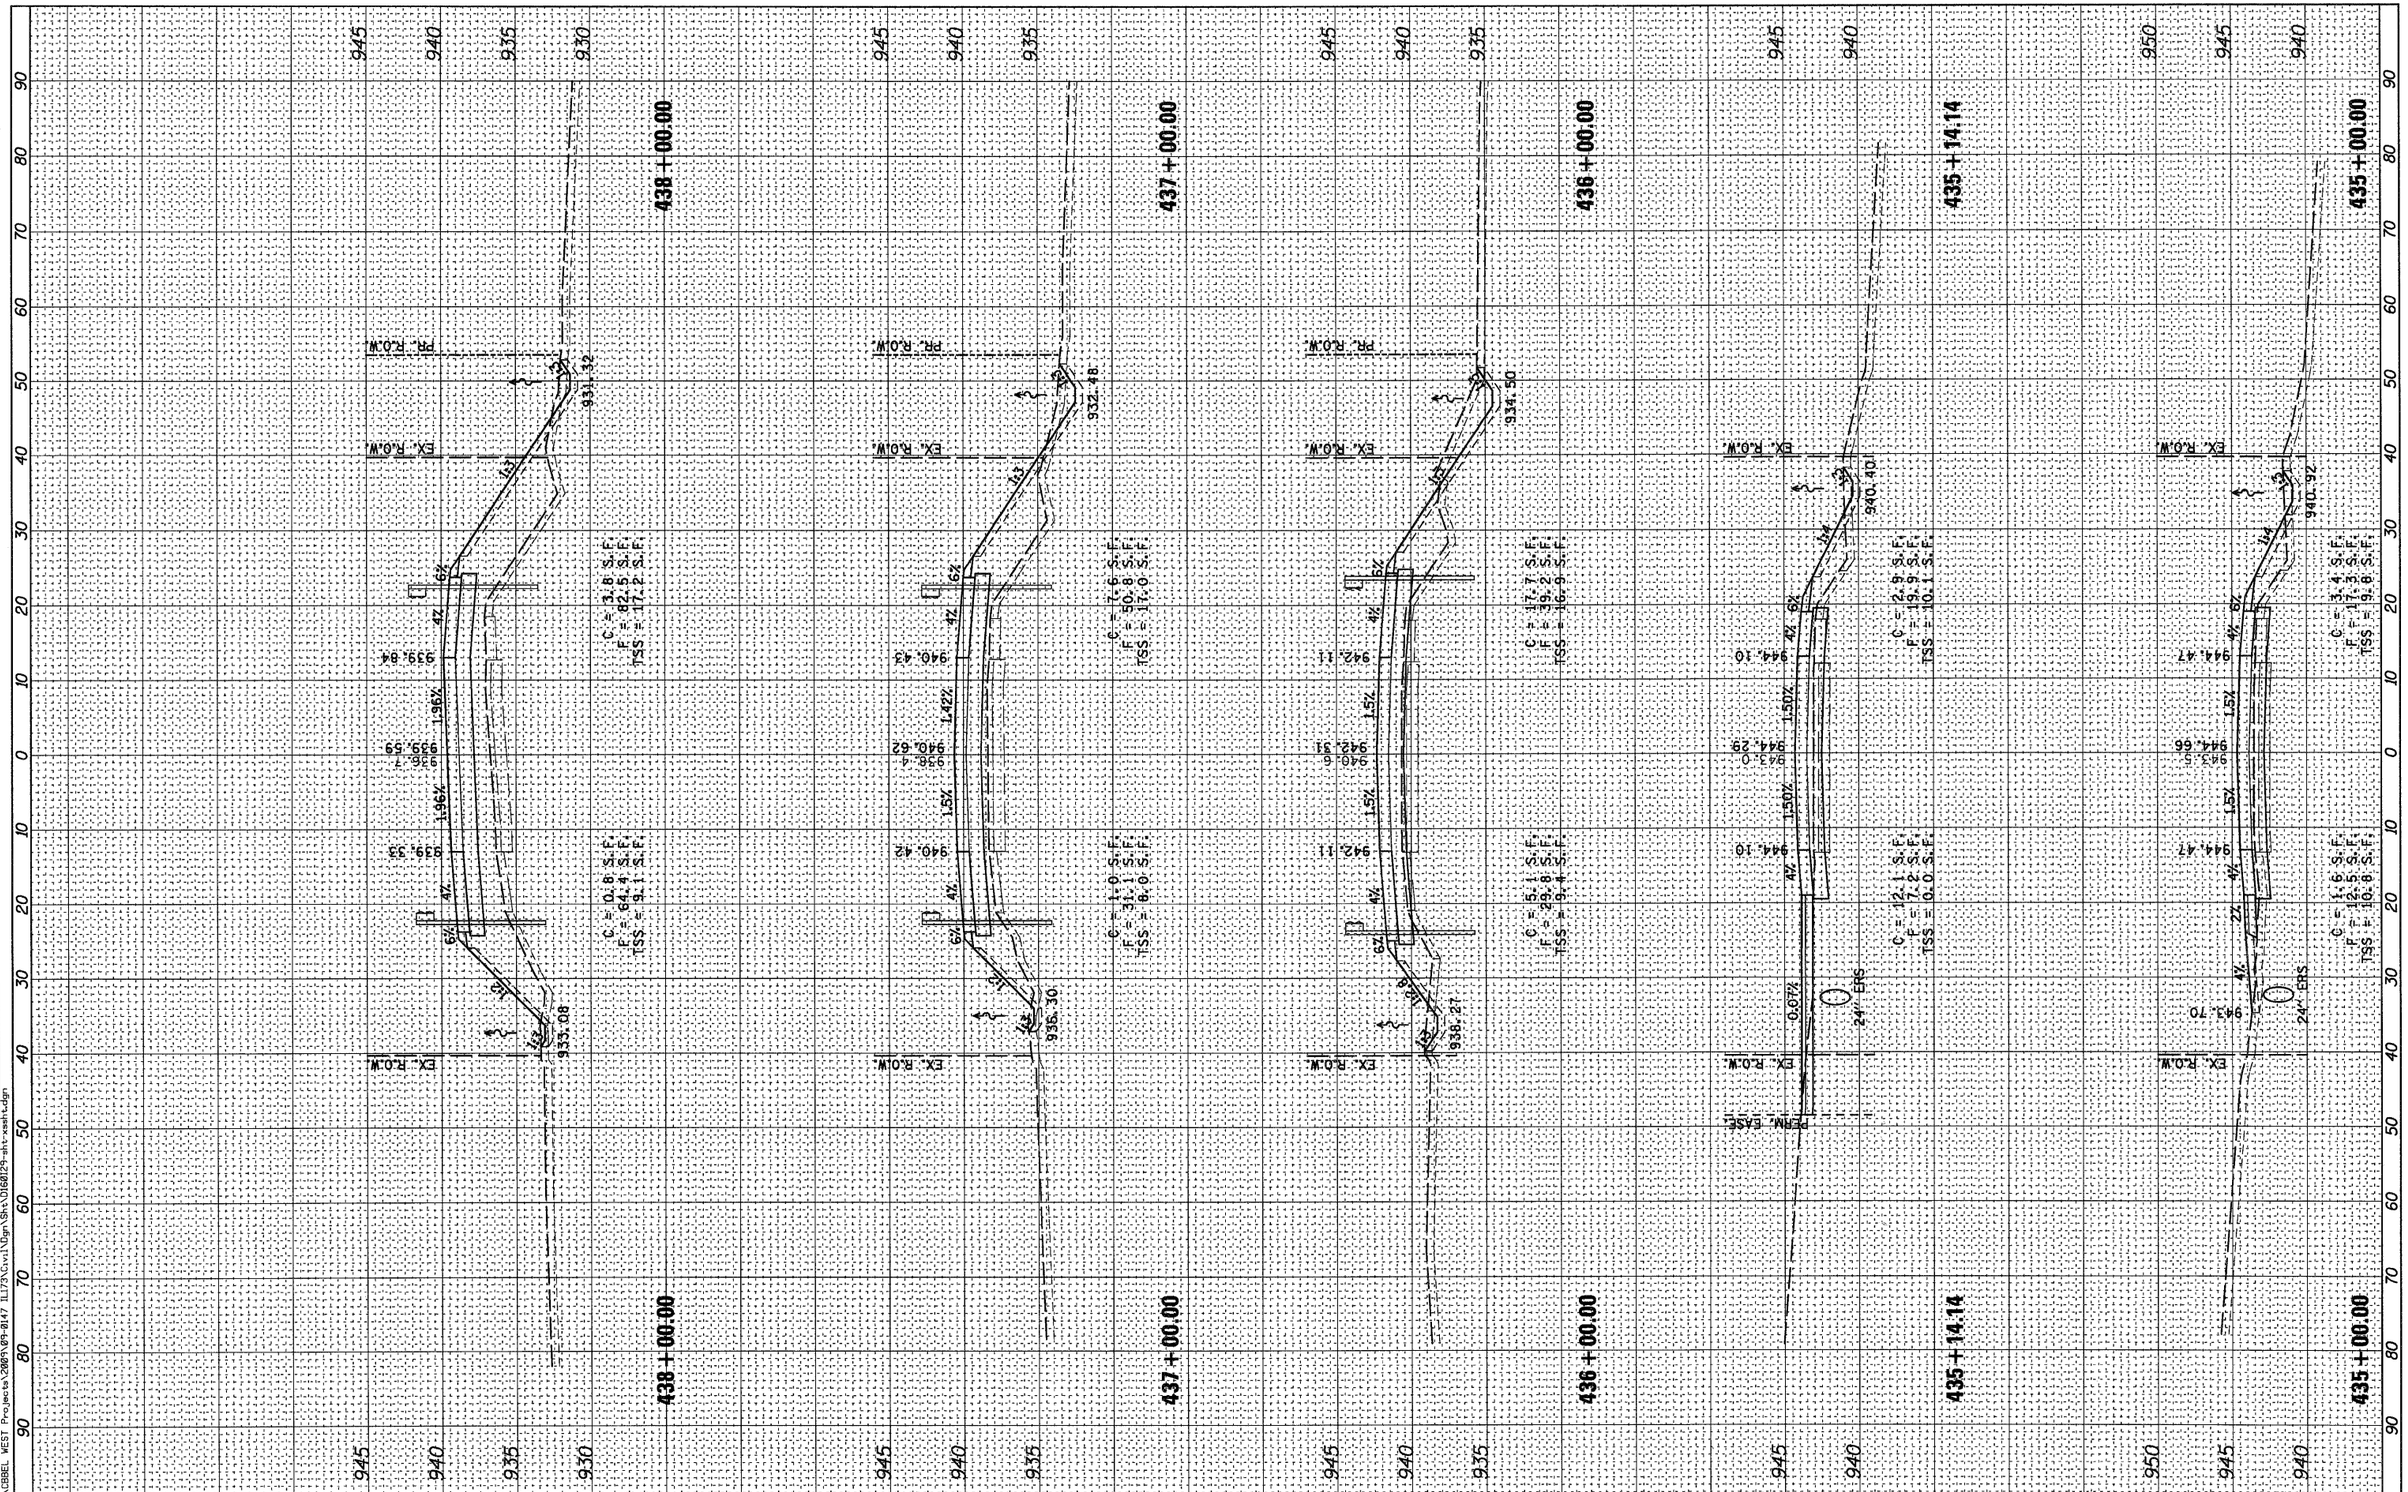

FINAL SURVEY		BY	DATE
NOTE BOOK	SURVEYED		
NO.	PLOTTED		
	TEMPLATE		
	AREAS		
	AREAS CHECKED		

ORIGINAL SURVEY		BY	DATE
NOTE BOOK	SURVEYED		
NO.	PLOTTED		
	TEMPLATE		
	AREAS		
	AREAS CHECKED		

FILE NAME = P:\CBBEL WEST Projects\2009\09-0147 ILI73\Civil\Dgn\Sht\D160I29-sht-xssht.dgn

WILLS BURKE KELSEY ASSOCIATES LTD.
116 West Main Street, Suite 201
St. Charles, Illinois 60174

USER NAME = ohaglund	DESIGNED - KMA	REVISED -	
	DRAWN - KMA	REVISED -	
PLOT SCALE = 1"=10'H,1"=5'V	CHECKED - PJF	REVISED -	
PLOT DATE = 1/5/2011	DATE - 12/14/10	REVISED -	

STATE OF ILLINOIS
DEPARTMENT OF TRANSPORTATION

CROSS SECTIONS
ILLINOIS ROUTE 173 OVER NIPPERSINK CREEK

SCALE: 1"=10'H,1"=5'V | SHEET NO. OF 106 SHEETS | STA. 435+00.00 TO STA. 438+00.00

F.A.P. RTE.	SECTION	COUNTY	TOTAL SHEETS	SHEET NO.
303	132 B-2	McHENRY	106	102
		CONTRACT NO.60I29		
FED. ROAD DIST. NO.	ILLINOIS	FED. AID PROJECT		