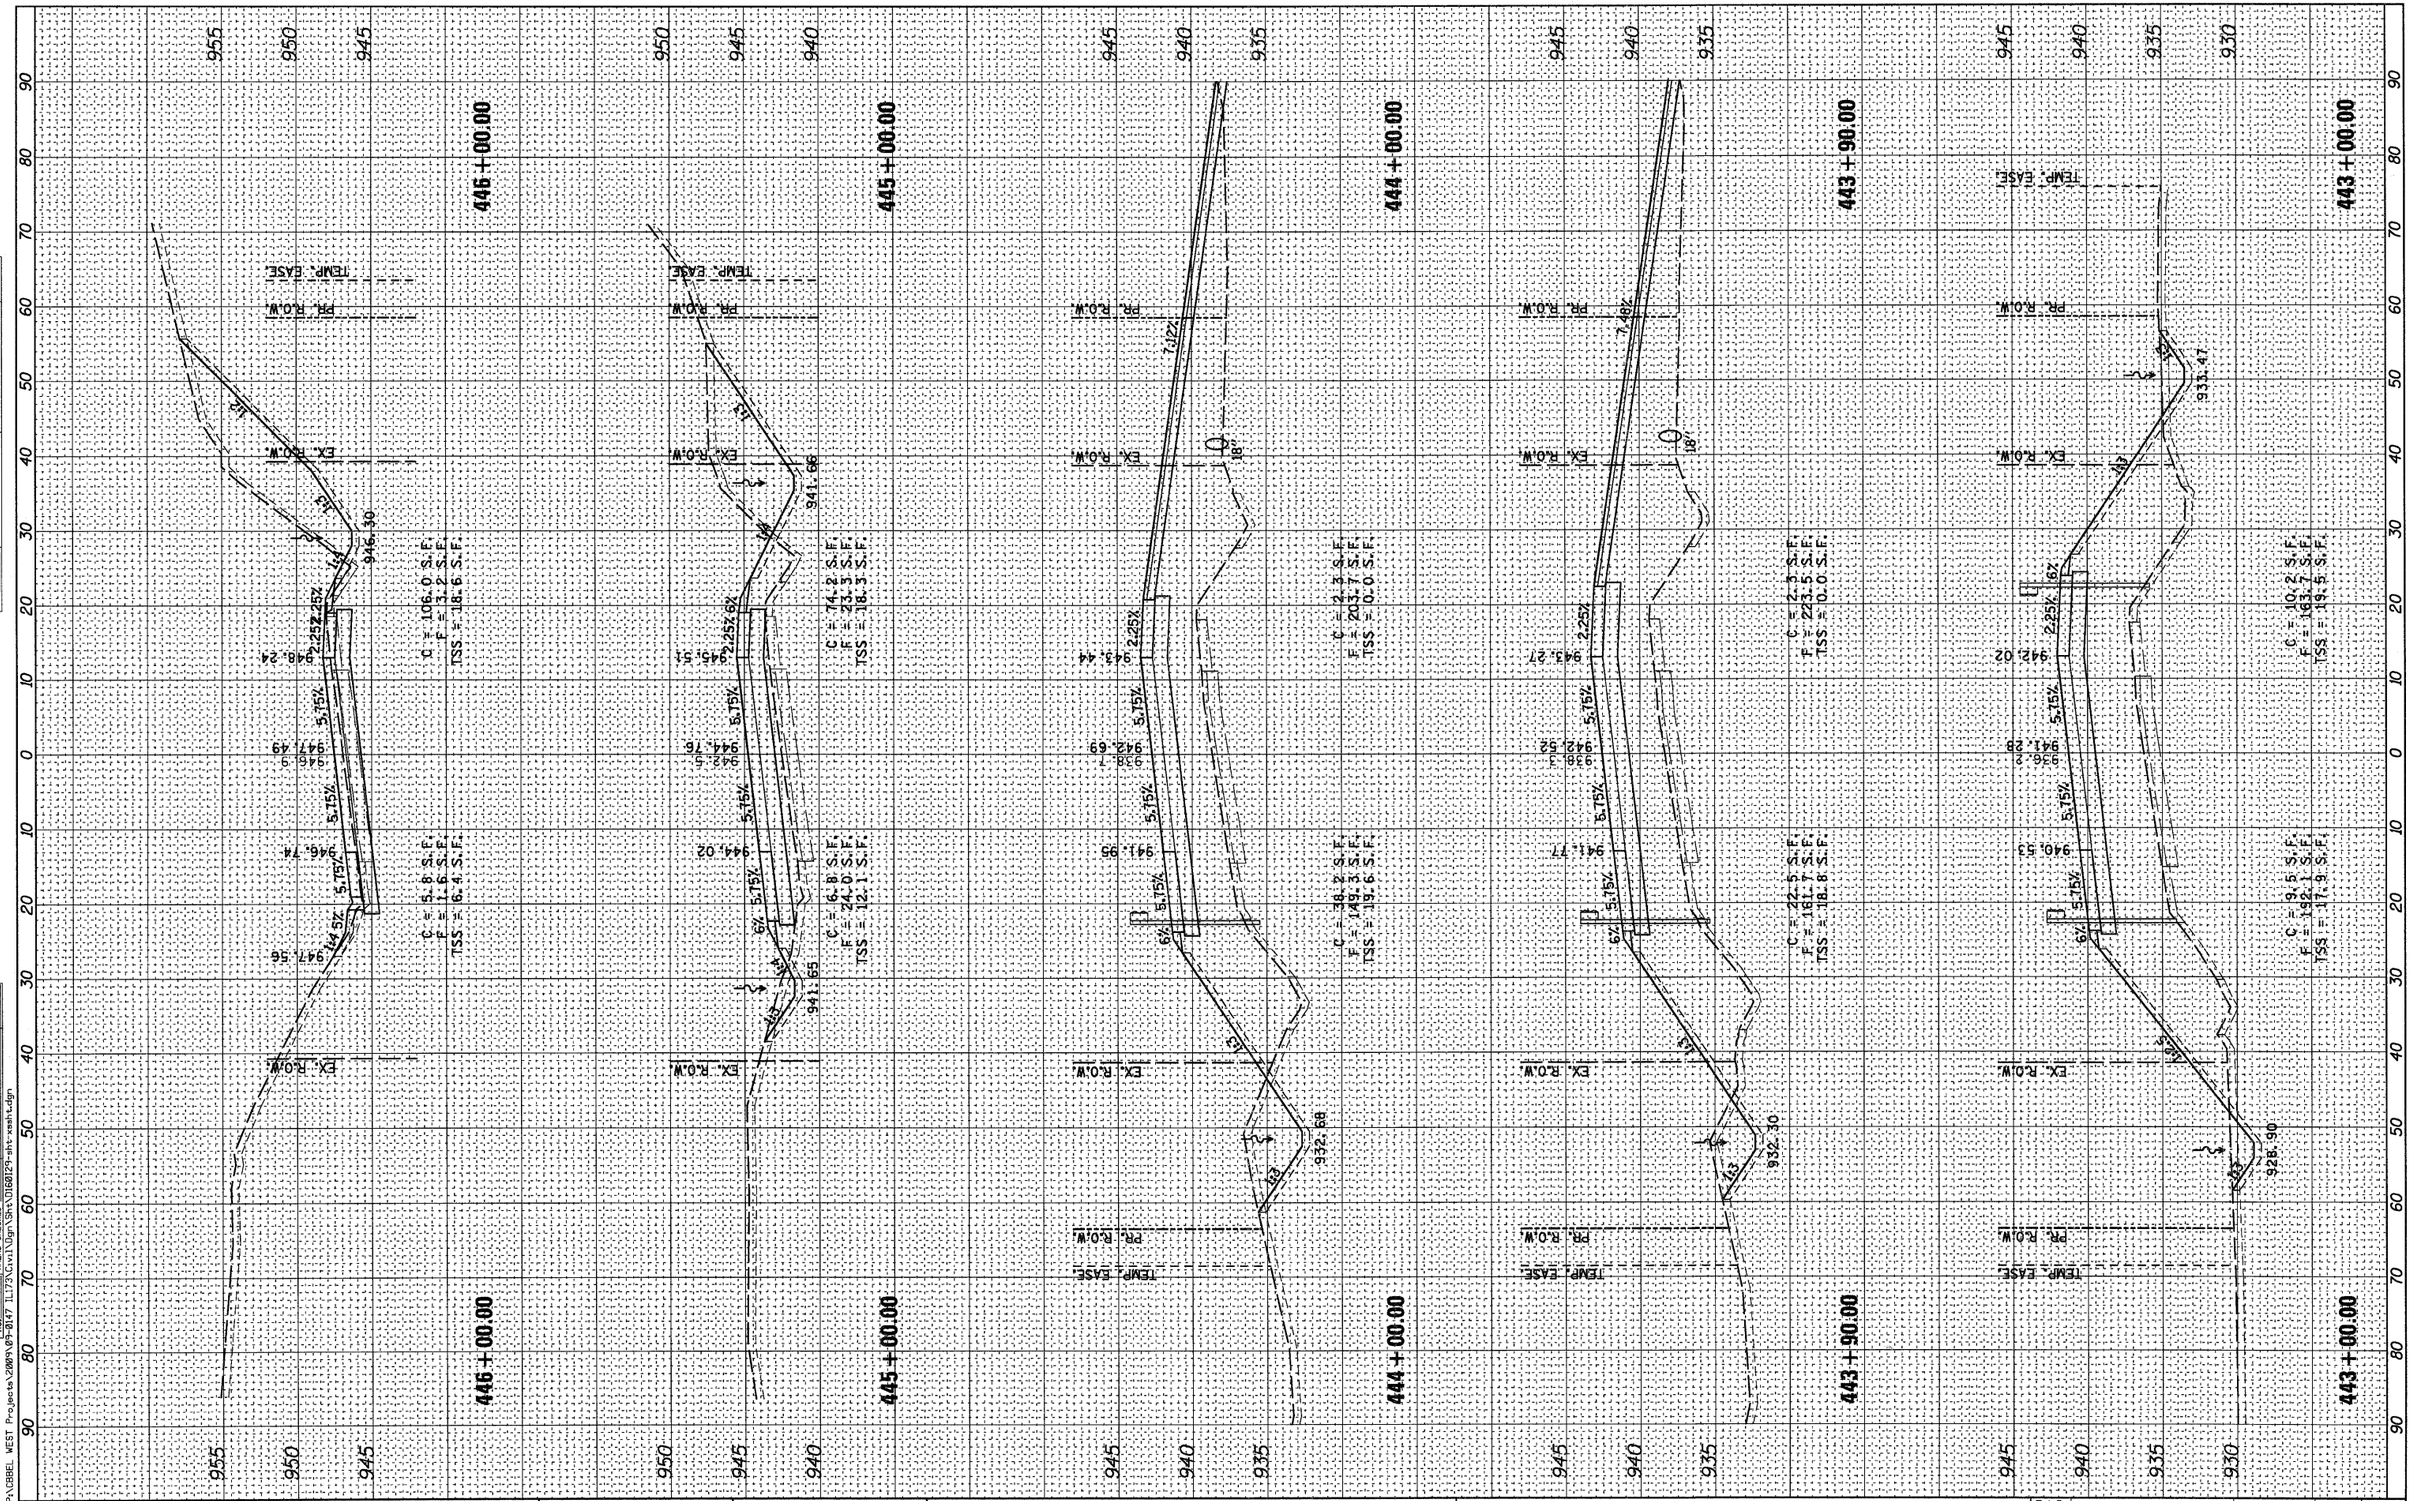

FINAL SURVEY	BY	DATE
SURVEYED		
PLOTTED		
TEMPLATE		
AREAS		
AREAS CHECKED		
NOTE BOOK		
NO.		

ORIGINAL SURVEY	BY	DATE
SURVEYED		
PLOTTED		
TEMPLATE		
AREAS		
AREAS CHECKED		
NOTE BOOK		
NO.		

FILE NAME = P:\CBBEL WEST Projects\2009\09-0147 IL173\Civil\Dgn\Sht\D160129-sht-xsecs.dgn

WILLS BURKE KELSEY ASSOCIATES LTD.
116 West Main Street, Suite 201
St. Charles, Illinois 60174

USER NAME = aheglund	DESIGNED - KMA	REVISED -
	DRAWN - KMA	REVISED -
PLOT SCALE = 1"=10'H,1"=5'V	CHECKED - PJF	REVISED -
PLOT DATE = 1/5/2011	DATE - 12/14/10	REVISED -

STATE OF ILLINOIS
DEPARTMENT OF TRANSPORTATION

CROSS SECTIONS
ILLINOIS ROUTE 173 OVER NIPPERSINK CREEK

SCALE: 1"=10'H,1"=5'V | SHEET NO. OF 106 SHEETS | STA. 443+00.00 TO STA. 446+00.00

F.A.P. RTE.	SECTION	COUNTY	TOTAL SHEETS	SHEET NO.
303	132 B-2	McHENRY	106	105

CONTRACT NO.60129

FED. ROAD DIST. NO. | ILLINOIS | FED. AID PROJECT