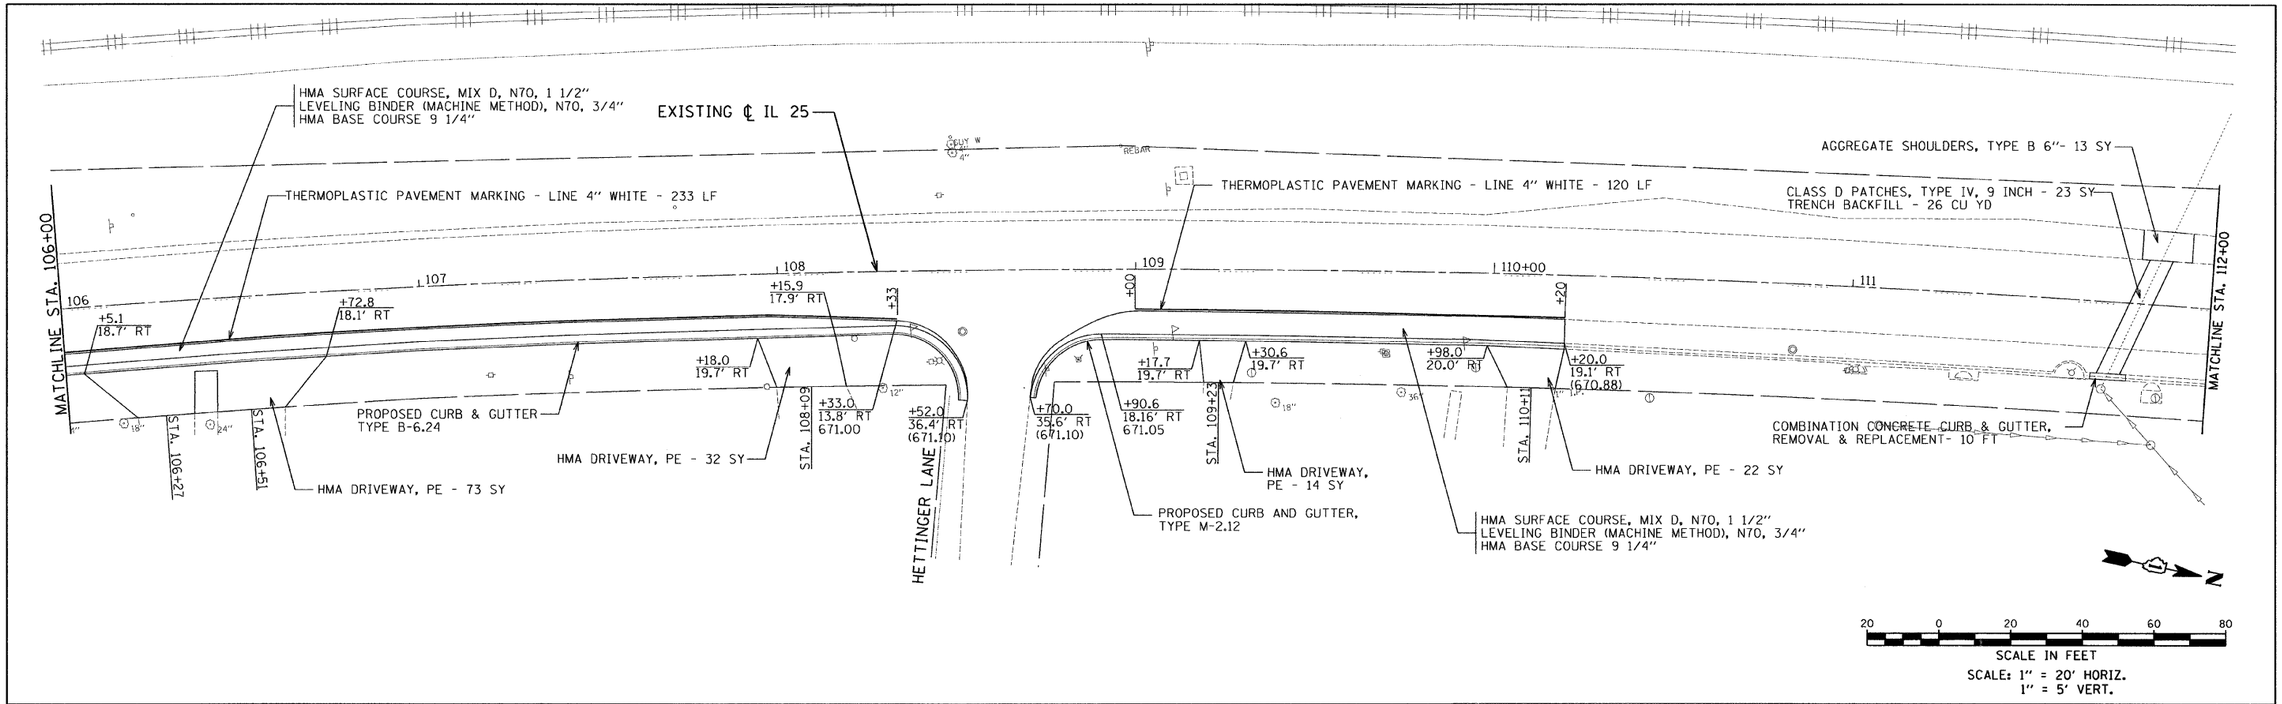

PLAN
NOTE BOOK NO.
SURVEYED
PLOTTED
ALIGNMENT CHECKED
RT. OF WAY CHECKED
CADD FILE NAME
BY
DATE

PROFILE
NOTE BOOK NO.
SURVEYED
PLOTTED
GRADES CHECKED
B.M. NOTED
STRUCTURE NOTATNS CHKD
BY
DATE

FILE NAME = $FILEL$	USER NAME = _USER_	DESIGNED - EAF	REVISED -
		DRAWN - EAF	REVISED -
	PLOT SCALE = 20.0000 ' / IN.	CHECKED - RS	REVISED -
	PLOT DATE = 2/10/2011	DATE - 02-14-2011	REVISED -

STATE OF ILLINOIS
DEPARTMENT OF TRANSPORTATION

IL 25 (RIVER STREET)
PLAN AND PROFILE

SCALE: | SHEET NO. 2 OF 3 SHEETS | STA. 106+00 TO STA. 112+00

F.A.U. RTE.	SECTION	COUNTY	TOTAL SHEETS	SHEET NO.
2503	TWP-1-T	KANE	43	7

CONTRACT NO. 60K07

ILLINOIS FED. AID PROJECT