PLAN
NOTE BOOK
NO.
SURVEYED
PLOTTED
ALIGNMENT CHECKED
RT. OF WAY CHECKED
PROF. FILE NAME
BY
DATE

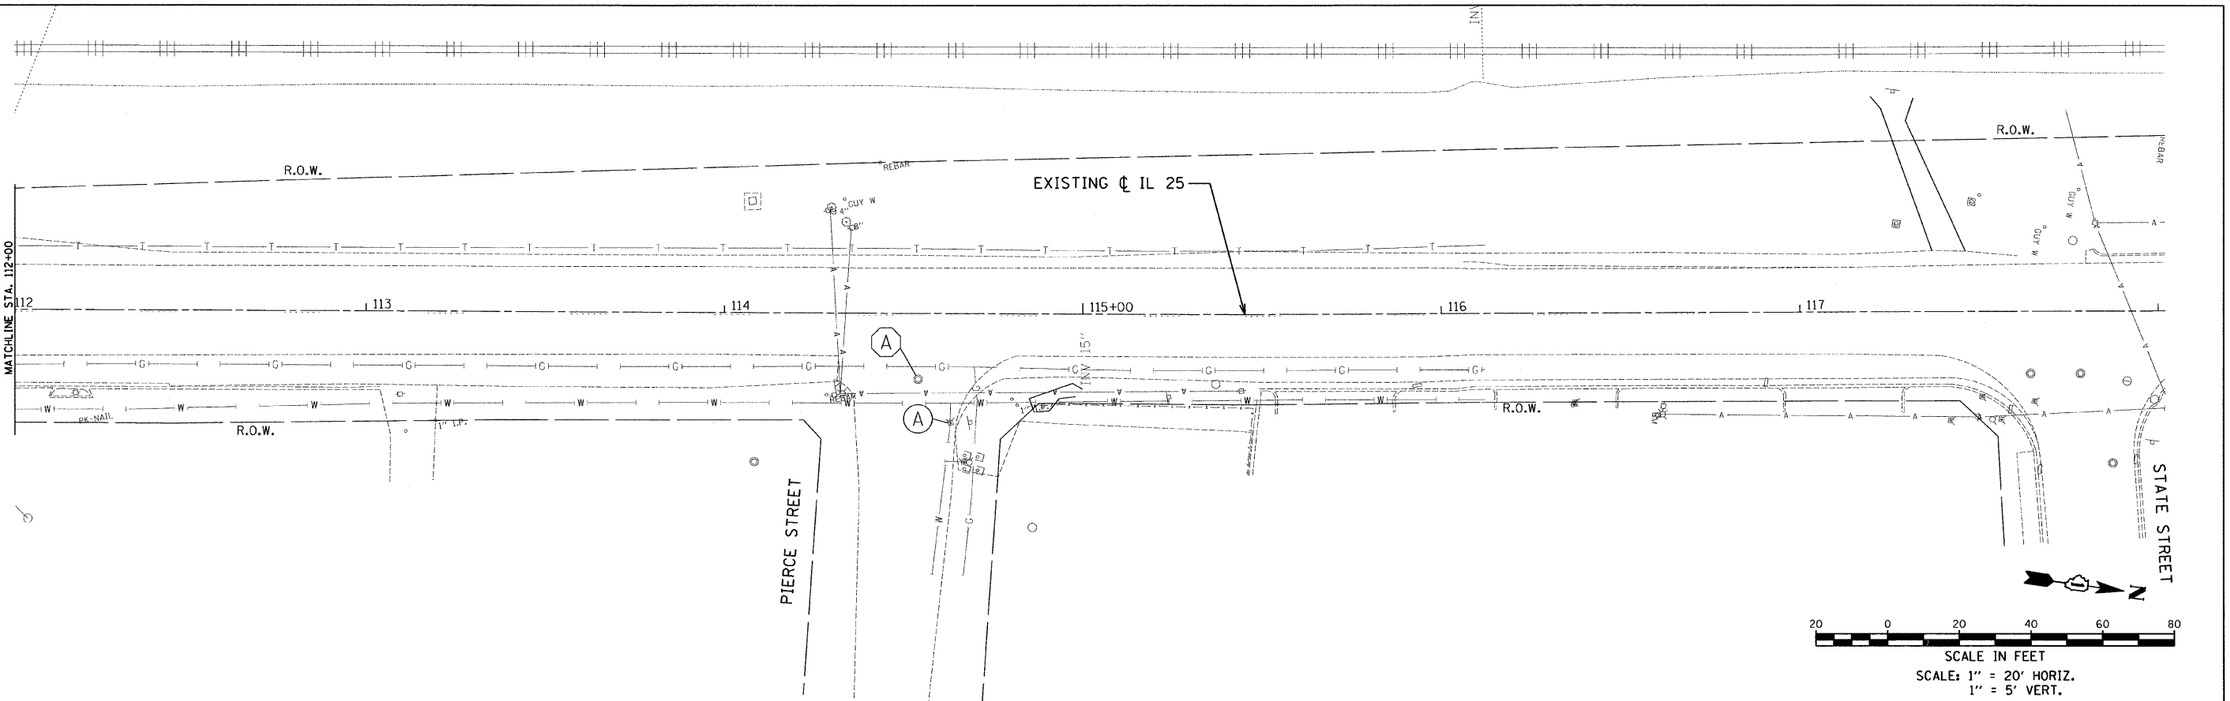

PROFILE
NOTE BOOK
NO.
SURVEYED
PLOTTED
GRADES CHECKED
B.M. NOTED
STRUCTURE NOTATIONS CHKD
BY
DATE

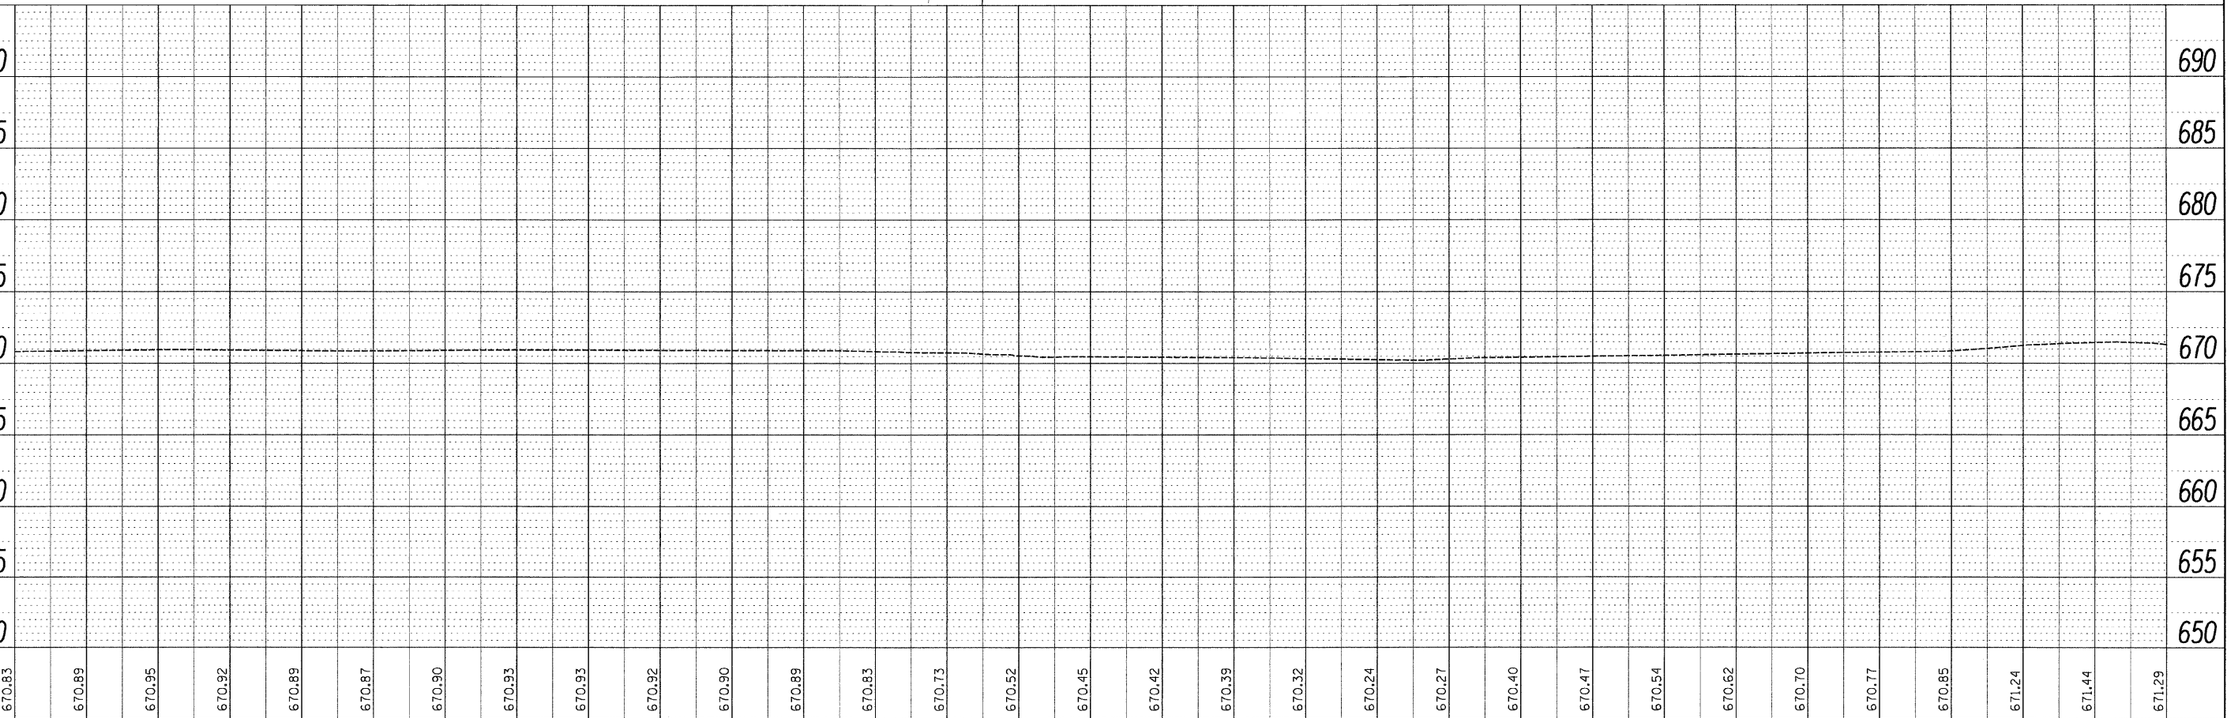

FILE NAME = #FILEL#	USER NAME = _USER_	DESIGNED - EAF	REVISED -
		DRAWN - EAF	REVISED -
	PLOT SCALE = 20.0000 ' / IN.	CHECKED - RS	REVISED -
	PLOT DATE = 2/10/2011	DATE - 02-14-2011	REVISED -

STATE OF ILLINOIS
DEPARTMENT OF TRANSPORTATION

IL 25 (RIVER STREET)
DRAINAGE PLAN AND PROFILE

SCALE: | SHEET NO. 3 OF 3 SHEETS | STA. 112+00 | TO STA. 118+00

F.A.U. RTE.	SECTION	COUNTY	TOTAL SHEETS	SHEET NO.
2503	TWP-1-T	KANE	43	12
		CONTRACT NO. 60K07		
	ILLINOIS	FED. AID PROJECT		