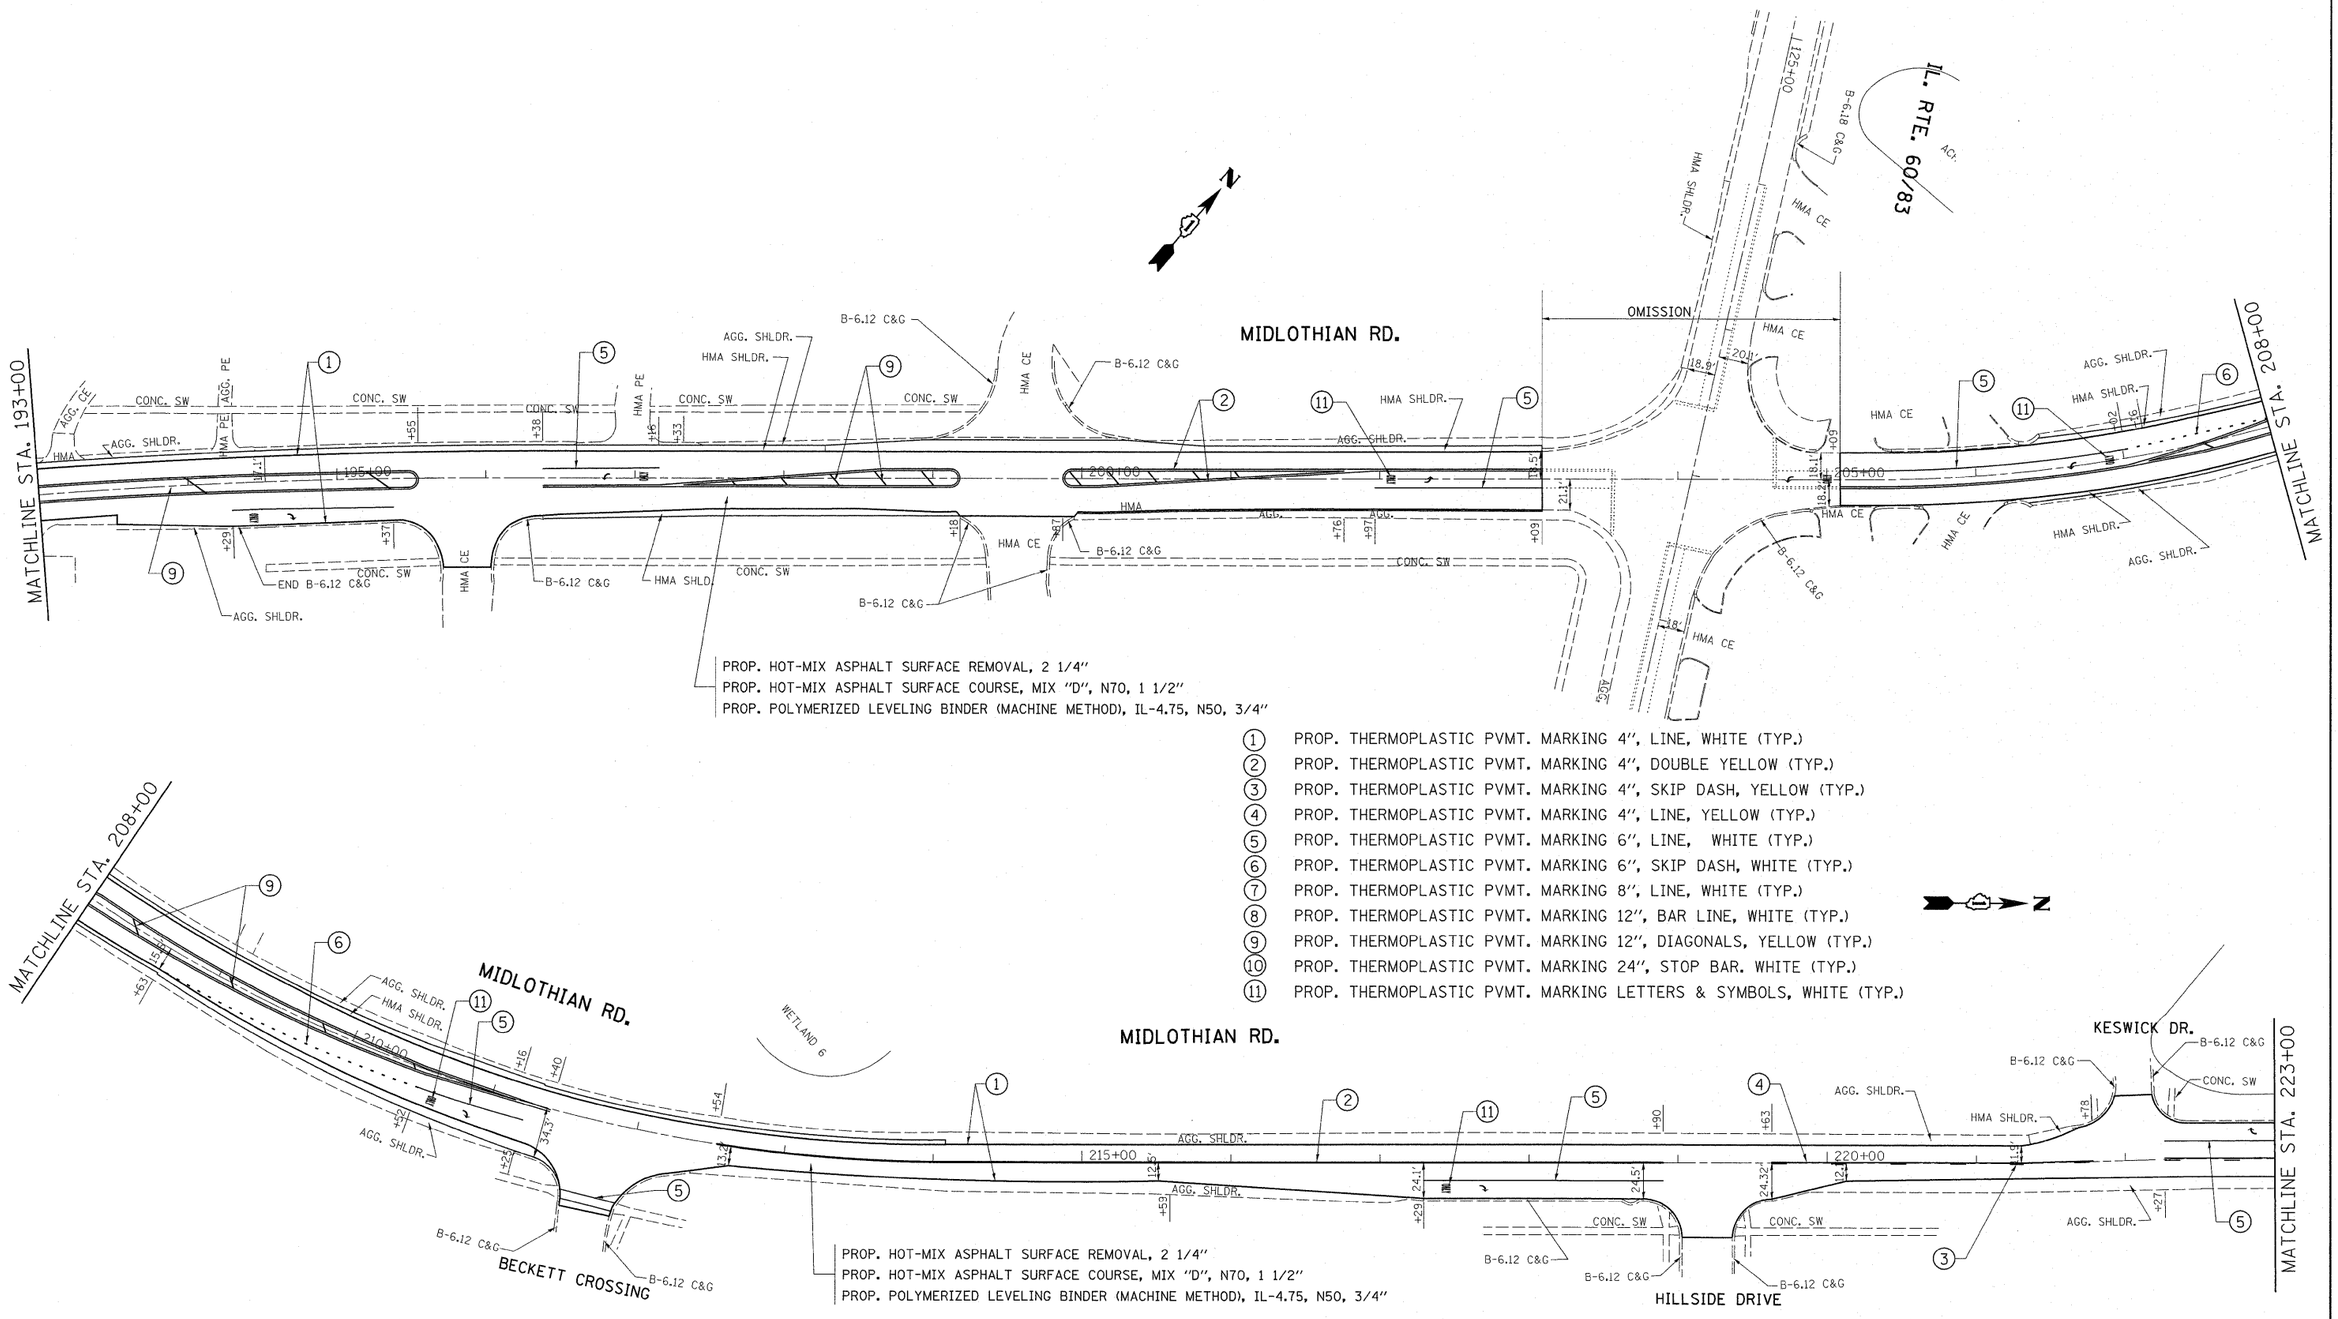

1. PROP. THERMOPLASTIC PVMT. MARKING 4", LINE, WHITE (TYP.)
2. PROP. THERMOPLASTIC PVMT. MARKING 4", DOUBLE YELLOW (TYP.)
3. PROP. THERMOPLASTIC PVMT. MARKING 4", SKIP DASH, YELLOW (TYP.)
4. PROP. THERMOPLASTIC PVMT. MARKING 4", LINE, YELLOW (TYP.)
5. PROP. THERMOPLASTIC PVMT. MARKING 6", LINE, WHITE (TYP.)
6. PROP. THERMOPLASTIC PVMT. MARKING 6", SKIP DASH, WHITE (TYP.)
7. PROP. THERMOPLASTIC PVMT. MARKING 8", LINE, WHITE (TYP.)
8. PROP. THERMOPLASTIC PVMT. MARKING 12", BAR LINE, WHITE (TYP.)
9. PROP. THERMOPLASTIC PVMT. MARKING 12", DIAGONALS, YELLOW (TYP.)
10. PROP. THERMOPLASTIC PVMT. MARKING 24", STOP BAR. WHITE (TYP.)
11. PROP. THERMOPLASTIC PVMT. MARKING LETTERS & SYMBOLS, WHITE (TYP.)

FILE NAME = c:\pw_work\pwidot\midyja\d0208730\D152030-sht-plan.dgn	USER NAME = midyja	DESIGNED -	REVISED -
		DRAWN -	REVISED -
	PLOT SCALE = 50.0000 ' / IN.	CHECKED -	REVISED -
	PLOT DATE = 3/16/2011	DATE -	REVISED -

STATE OF ILLINOIS
DEPARTMENT OF TRANSPORTATION

ROADWAY & PAVEMENT MARKING PLAN
MIDLOTHIAN RD. (IL. RTE. 176 – OLD McHENRY RD.)

SCALE: 1"=50' | SHEET NO. OF SHEETS | STA. TO STA.

F.A.U. RTE.	SECTION	COUNTY	TOTAL SHEETS	SHEET NO.
2605	48 RS-3	LAKE	27	12

CONTRACT NO. 60K51

ILLINOIS FED. AID PROJECT