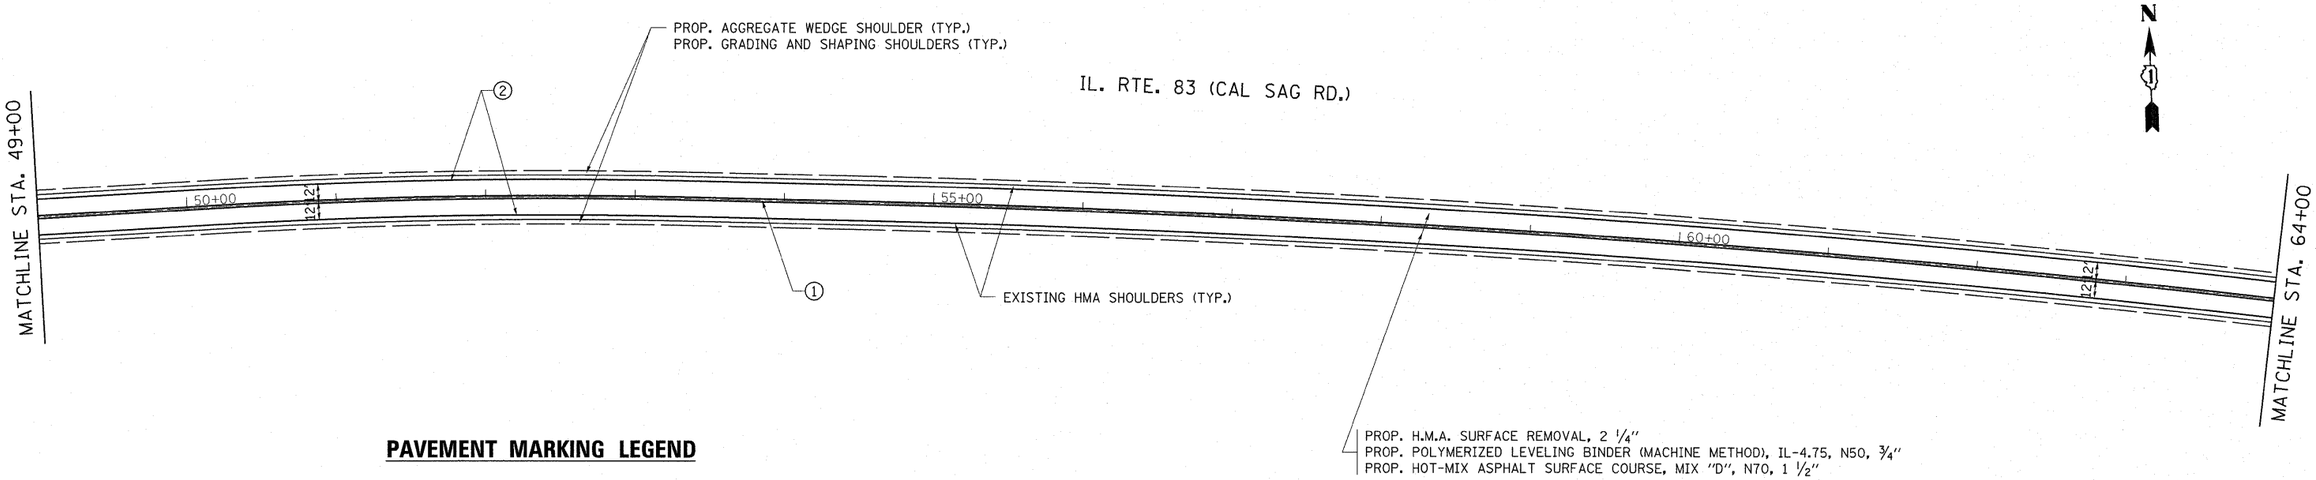

PAVEMENT MARKING LEGEND

1. THPL PAVT MK, 4" DOUBLE YELLOW LINE, 11" C-C (TYP.)
2. THPL PAVT MK, 4" WHITE EDGE LINE (TYP.)
3. THPL PAVT MK, 4" YELLOW LINE (TYP.)
4. THPL PAVT MK, 4" YELLOW LINE (30' SKIP 10' DASH) (TYP.)
5. THPL PAVT MK, 6" WHITE LINE (TYP.)
6. THPL PAVT MK, LETTERS & SYMBOLS (TYP.)
7. THPL PAVT MK, 24" WHITE STOP BAR (TYP.)
8. THPL PAVT MK, 6" WHITE DOTTED LINE (6' SKIP 2' DASH) (TYP.)
9. THPL PAVT MK, 12" YELLOW DIAGONALS (TYP.)
10. THPL PAVT MK, 8" WHITE LINE (TYP.)
11. THPL PAVT MK, 12" WHITE DIAGONALS (TYP.)

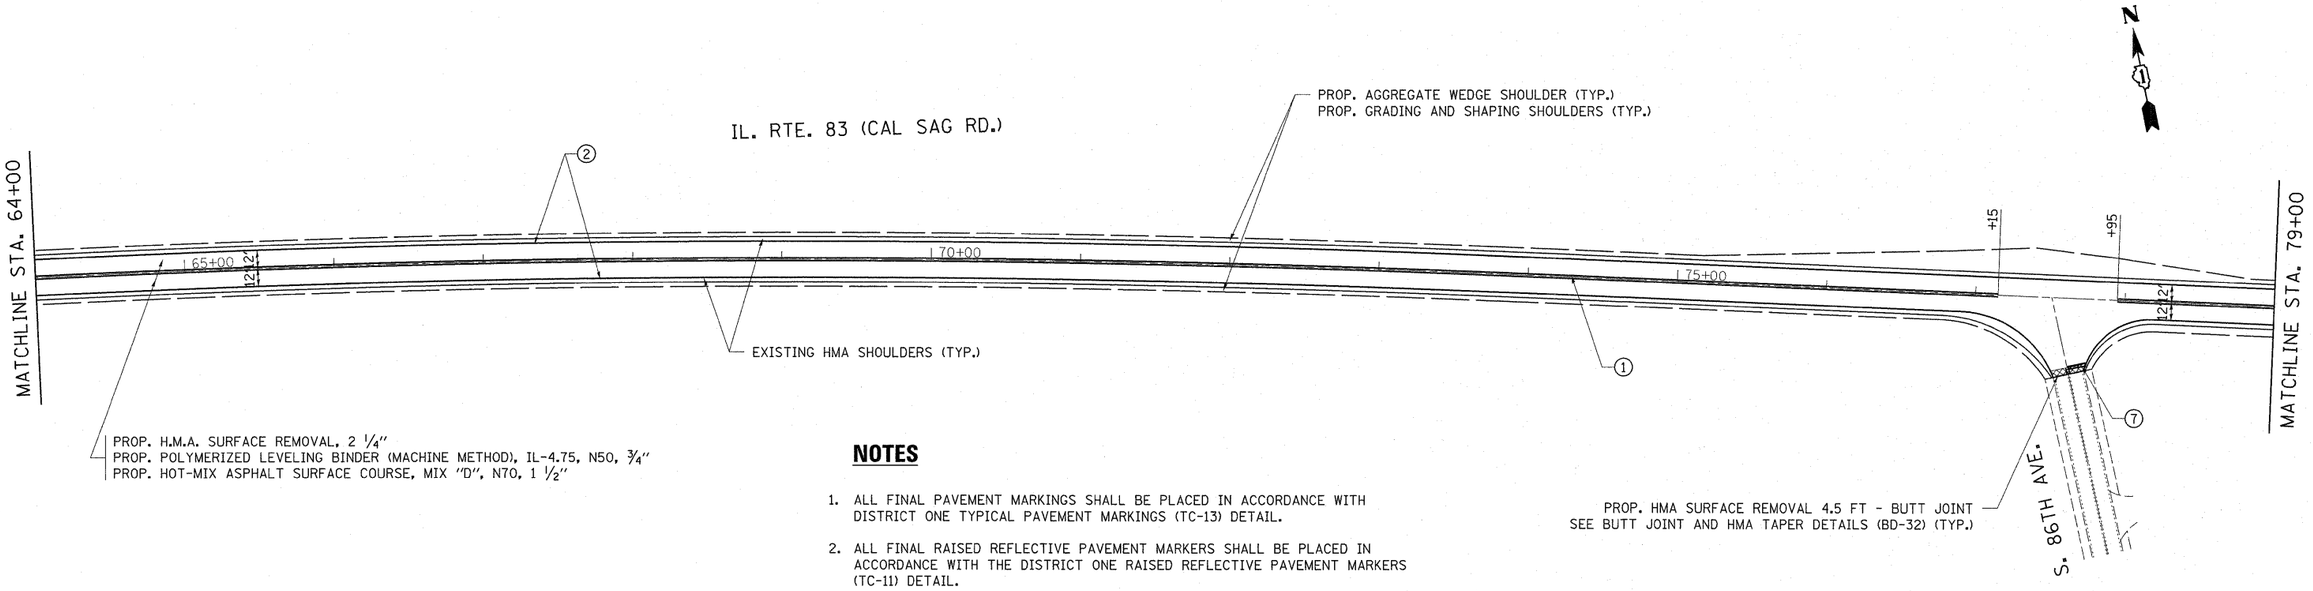

NOTES

1. ALL FINAL PAVEMENT MARKINGS SHALL BE PLACED IN ACCORDANCE WITH DISTRICT ONE TYPICAL PAVEMENT MARKINGS (TC-13) DETAIL.
2. ALL FINAL RAISED REFLECTIVE PAVEMENT MARKERS SHALL BE PLACED IN ACCORDANCE WITH THE DISTRICT ONE RAISED REFLECTIVE PAVEMENT MARKERS (TC-11) DETAIL.

FILE NAME = c:\pw_work\pwidot\pociechal\d0187931\D152910-sht-plan.dgn	USER NAME = pociechal	DESIGNED -	REVISED -	STATE OF ILLINOIS DEPARTMENT OF TRANSPORTATION	IL RTE. 83 (CALUMET SAG RD.) (US 45 TO HIGHWOOD DR.) ROADWAY AND PAVEMENT MARKING PLAN			F.A.P. RTE.	SECTION	COUNTY	TOTAL SHEETS	SHEET NO.
	PLOT SCALE = 50.0000 ' / IN.	CHECKED -	REVISED -					344	525-2-RS-1	COOK	19	7
	PLOT DATE = 2/1/2011	DATE -	REVISED -		SCALE: 1"=50'	SHEET NO. 3 OF 4 SHEETS	STA. 49+00 TO STA. 79+00		CONTRACT NO. 60K60			
									ILLINOIS FED. AID PROJECT			