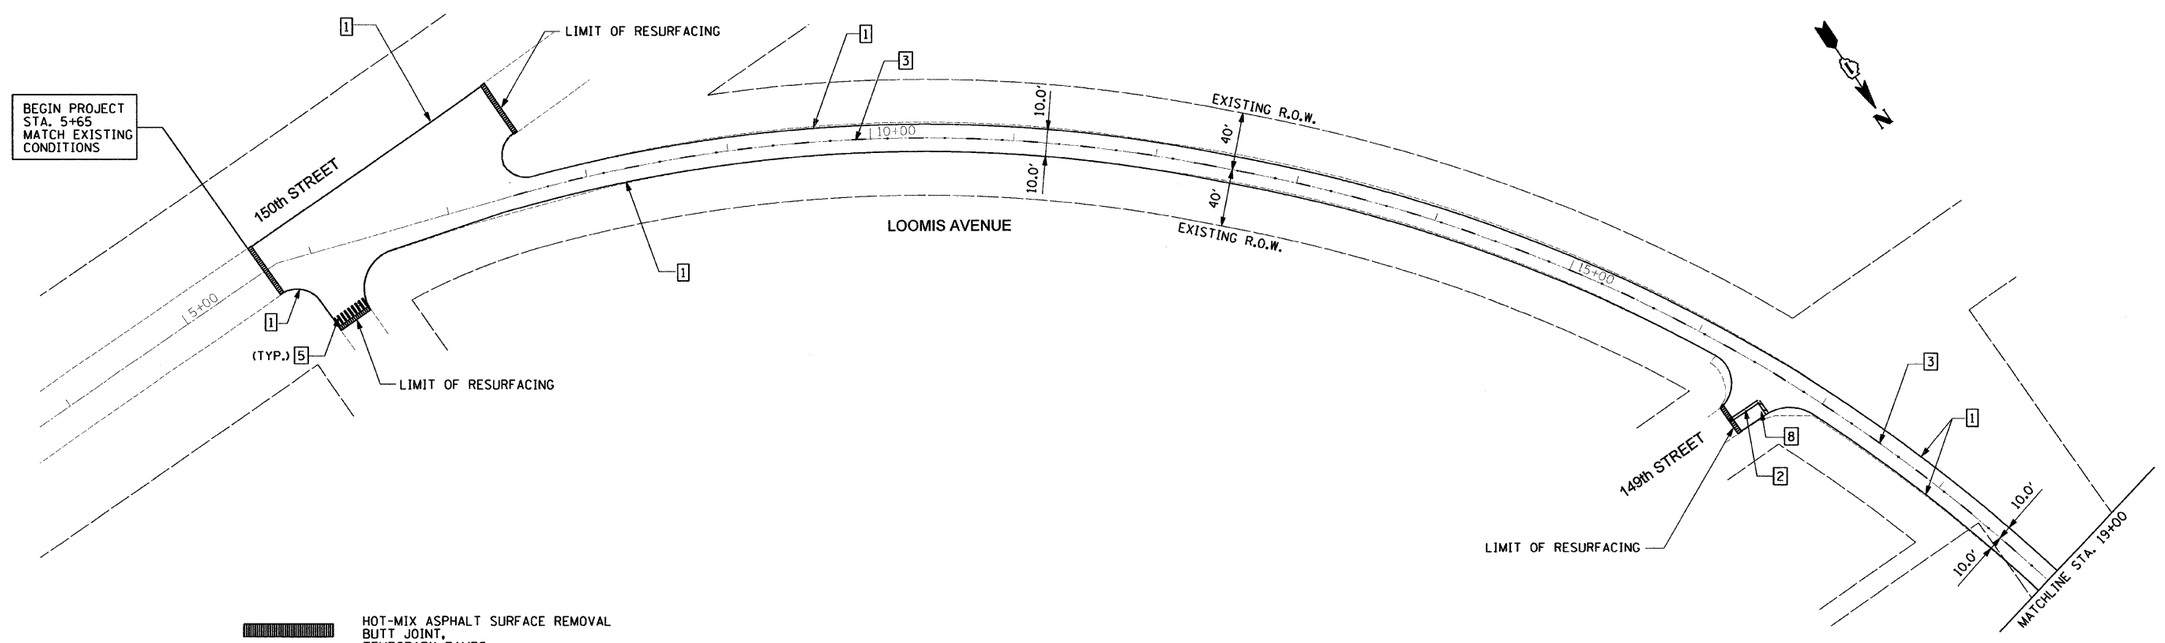

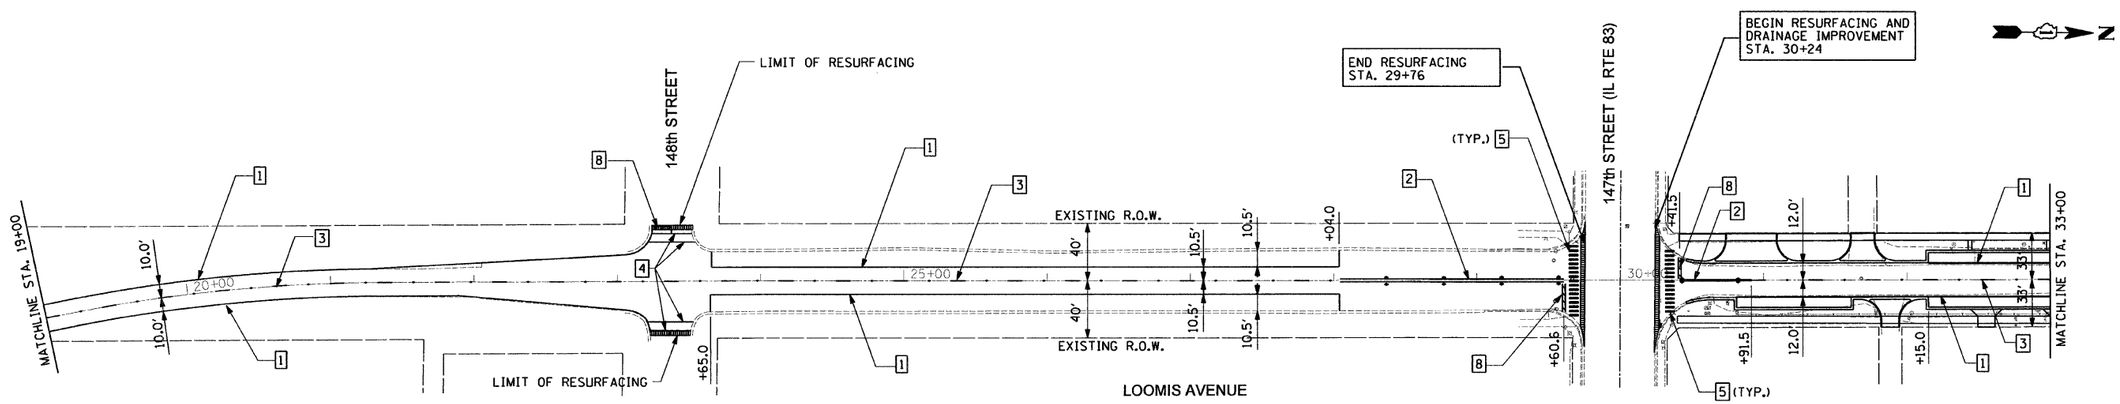

LEGEND

1. THERMOPLASTIC PAVEMENT MARKING - LINE 4" (WHITE SOLID LANE LINE)
2. THERMOPLASTIC PAVEMENT MARKING - LINE 4" (YELLOW SOLID, 2 @ 11" C-C W/2 AMBER 2 WAY RPM'S)
3. THERMOPLASTIC PAVEMENT MARKING - LINE 4" (YELLOW LANE LINE - 10' DASH, 30' SKIP W/ 2 WAY AMBER @ 80' RPM'S)
4. THERMOPLASTIC PAVEMENT MARKING - LINE 6" (WHITE SOLID CROSSWALK LINE)
5. THERMOPLASTIC PAVEMENT MARKING - LINE 8" (WHITE SOLID CROSSWALK LINE)
6. THERMOPLASTIC PAVEMENT MARKING - LINE 8" (WHITE SOLID LINE)
7. THERMOPLASTIC PAVEMENT MARKING - LINE 12" (WHITE DIAGONAL LINE)
8. THERMOPLASTIC PAVEMENT MARKING - LINE 24" (WHITE STOP LINE)

50' 0 50' 100' 150' 200' 250'
SCALE IN FEET
1"=50'

n:\jobs2009\2003023-32\cadd\site\dgn\00\D60K87-sht-plan.dgn
2/14/2011 9:41:02 AM

FILE NAME = *FILEL*	USER NAME = .USER.	DESIGNED - WS	REVISED -
		DRAWN - WS	REVISED -
	PLOT SCALE = 50.0000 ' / IN.	CHECKED - RS	REVISED -
	PLOT DATE = 2/14/2011	DATE - 01-21-2011	REVISED -

STATE OF ILLINOIS
DEPARTMENT OF TRANSPORTATION

LOOMIS AVENUE FROM THORNTON RD. TO 150TH ST.
PAVEMENT MARKING PLANS

SCALE: 50 | SHEET NO. 1 OF 3 SHEETS | STA. 5+65 TO STA. 33+00

SBI RTE.	SECTION	COUNTY	TOTAL SHEETS	SHEET NO.
52	522 X-RS-1	COOK	44	12
		CONTRACT NO. 60K87		
		ILLINOIS FED. AID PROJECT		