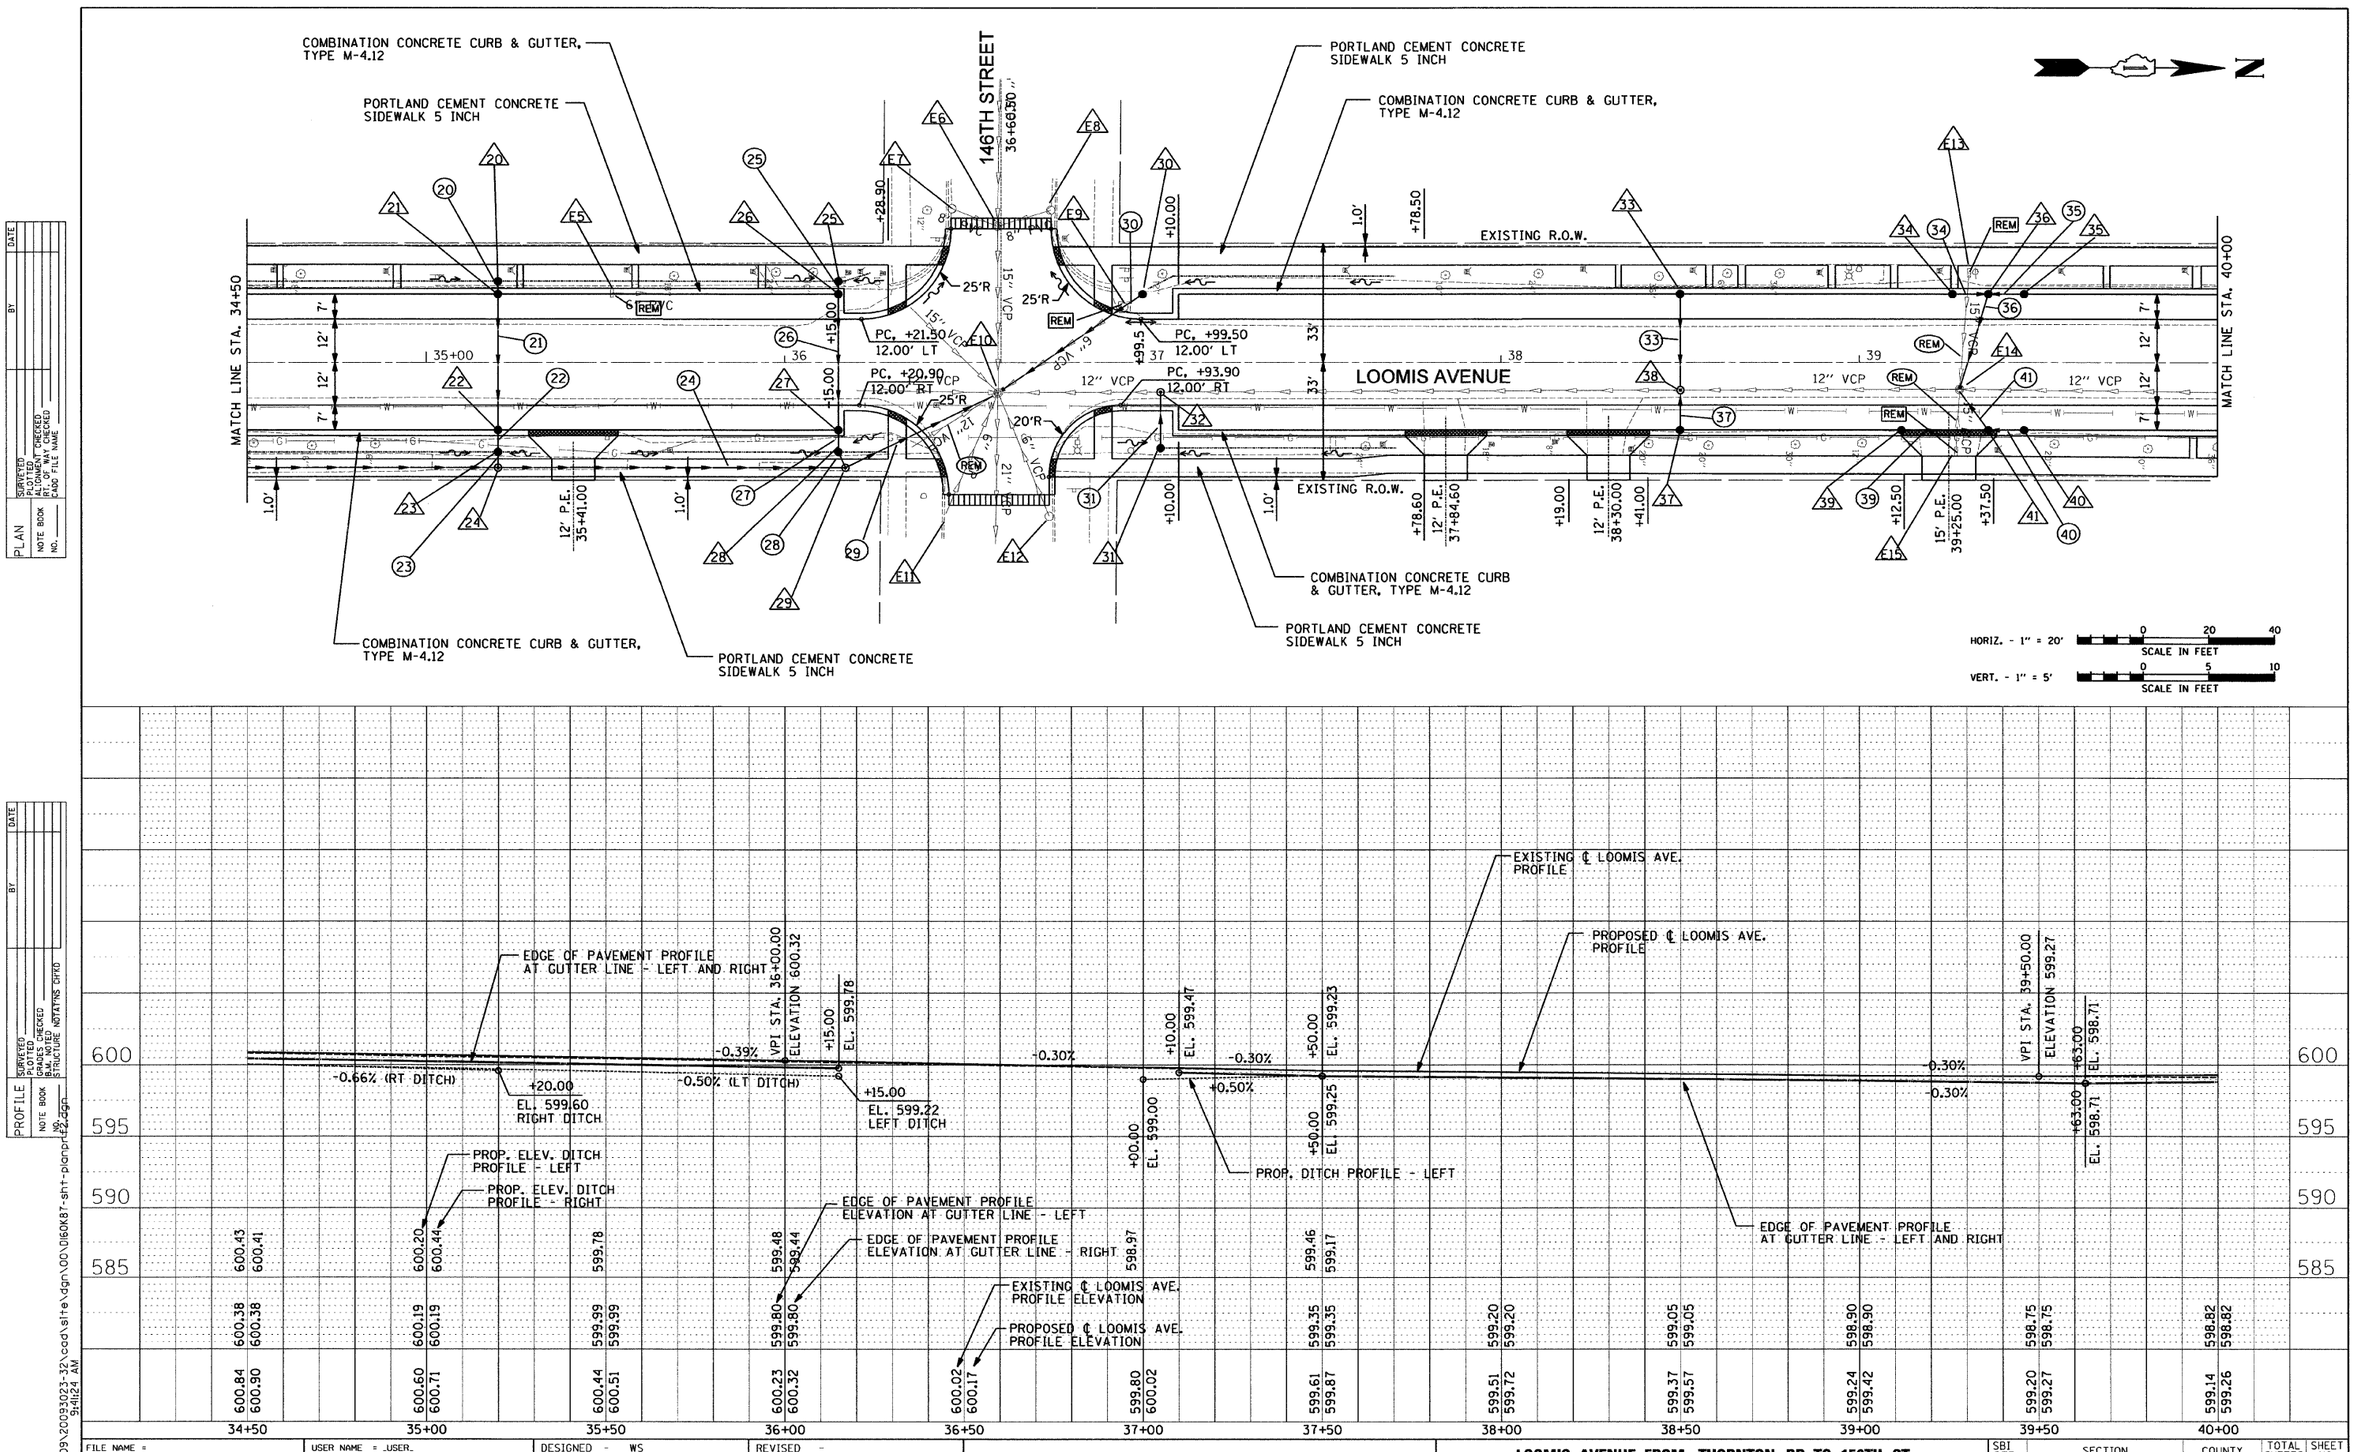

FILE NAME = $FILE1$	USER NAME = _USER_	DESIGNED - WS	REVISED -
		DRAWN - WS	REVISED -
	PLOT SCALE = 20.0000 ' / IN.	CHECKED - RS	REVISED -
	PLOT DATE = 2/14/2011	DATE - 01-21-2010	REVISED -

STATE OF ILLINOIS
DEPARTMENT OF TRANSPORTATION

LOOMIS AVENUE FROM THORNTON RD. TO 150TH ST.
ROADWAY AND DRAINAGE IMPROVEMENTS

SCALE: 10H 5V | SHEET NO. 2 OF 4 SHEETS | STA. 34+50 | TO STA. 40+00

SBI RTE.	SECTION	COUNTY	TOTAL SHEETS	SHEET NO.
52	522 X-RS-1	COOK	44	16

CONTRACT NO. 60K87

ILLINOIS FED. AID PROJECT

PLAN — SURVEYED | DRAWN | ALIGNMENT CHECKED | RT. OF WAY CHECKED | NOTE BOOK | CADD FILE NAME | DATE | BY

PROFILE — SURVEYED | DRAWN | PLOTTED | CHECKED | NOTE BOOK | BEAM NOTED | STRUCTURE NOTATING DWG | DATE | BY

h:\jobs2009\20093023-32\cad\site\dgn\00\0160K87-snt-planprf2.dgn
2/14/2011 9:41:24 AM