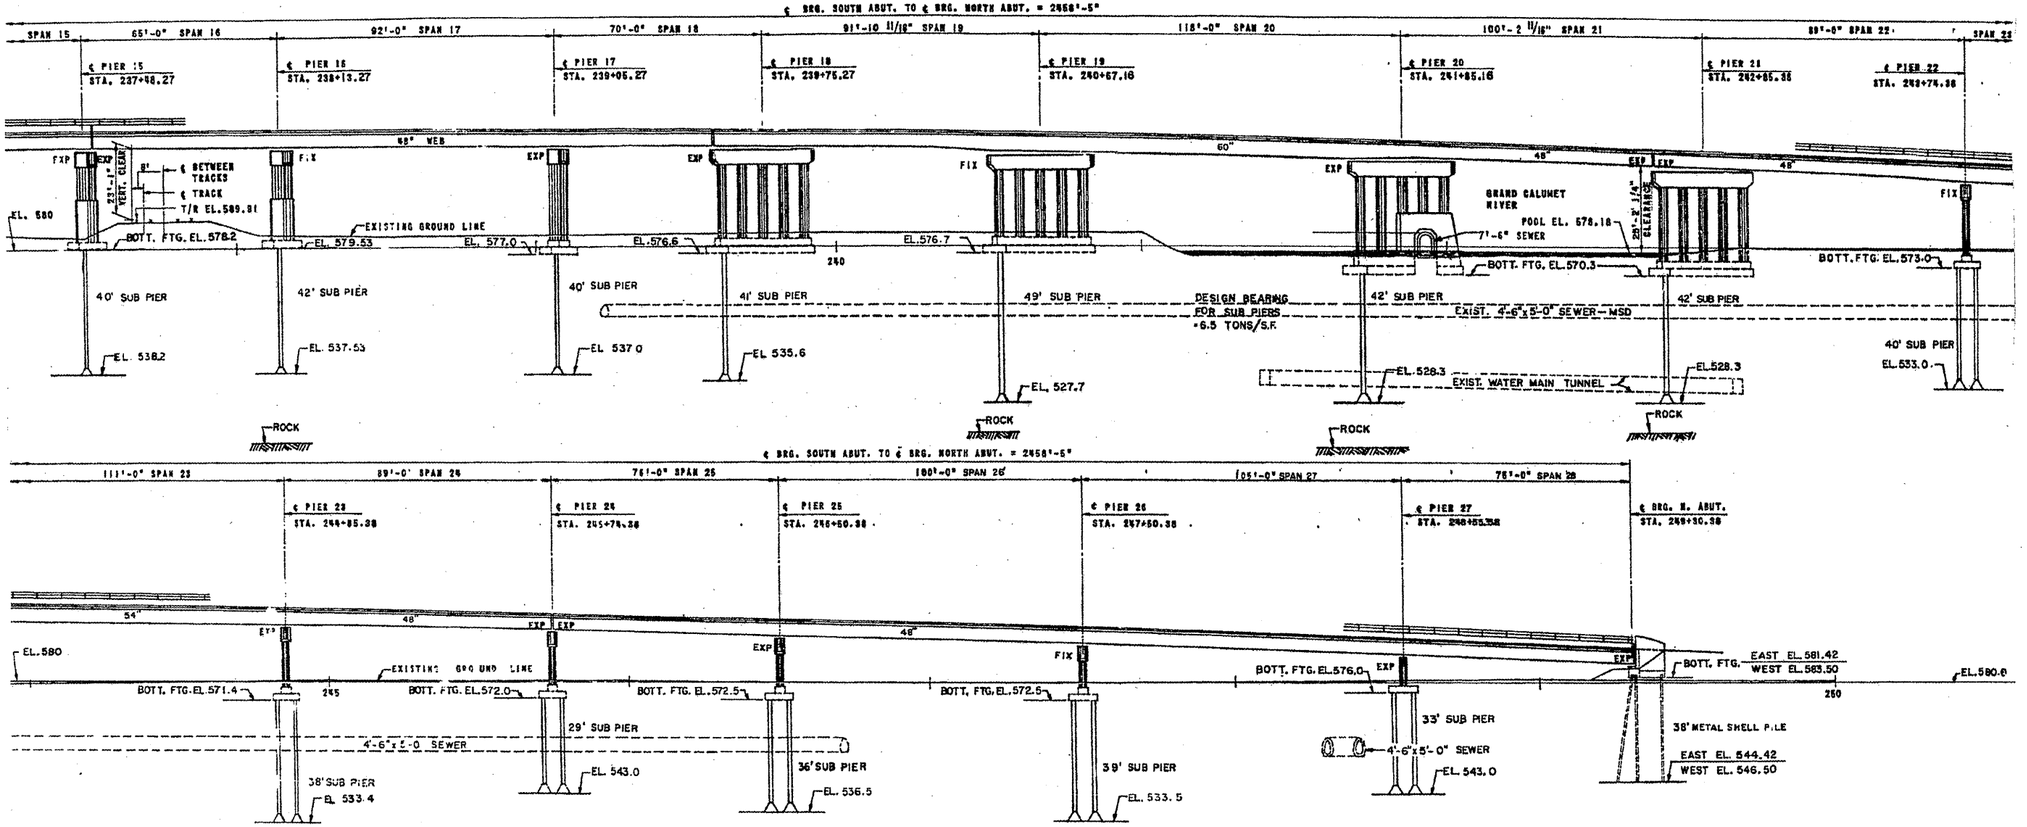

FOR INFORMATION ONLY

FILE NAME = c:\pw_work\pwidot\oconnellte\d0228365\D750510-sht-plan.dgn	USER NAME = oconnellte	DESIGNED -	REVISED -
	PLOT SCALE = 103.0801 ' / IN.	DRAWN -	REVISED -
	PLOT DATE = 9/24/2010	CHECKED -	REVISED -
		DATE -	REVISED -

STATE OF ILLINOIS
DEPARTMENT OF TRANSPORTATION

LOCATION 1 SN 016-0806
GENERAL ELEVATION PIER 15-27

SCALE: | SHEET NO. 5 OF 45 SHEETS | STA. | TO STA.

F.A. RTE.	SECTION	COUNTY	TOTAL SHEETS	SHEET NO.
VAR	2010-068 BR	COOK	69	10
		CONTRACT NO. 60L51		
		ILLINOIS	FED. AID PROJECT	