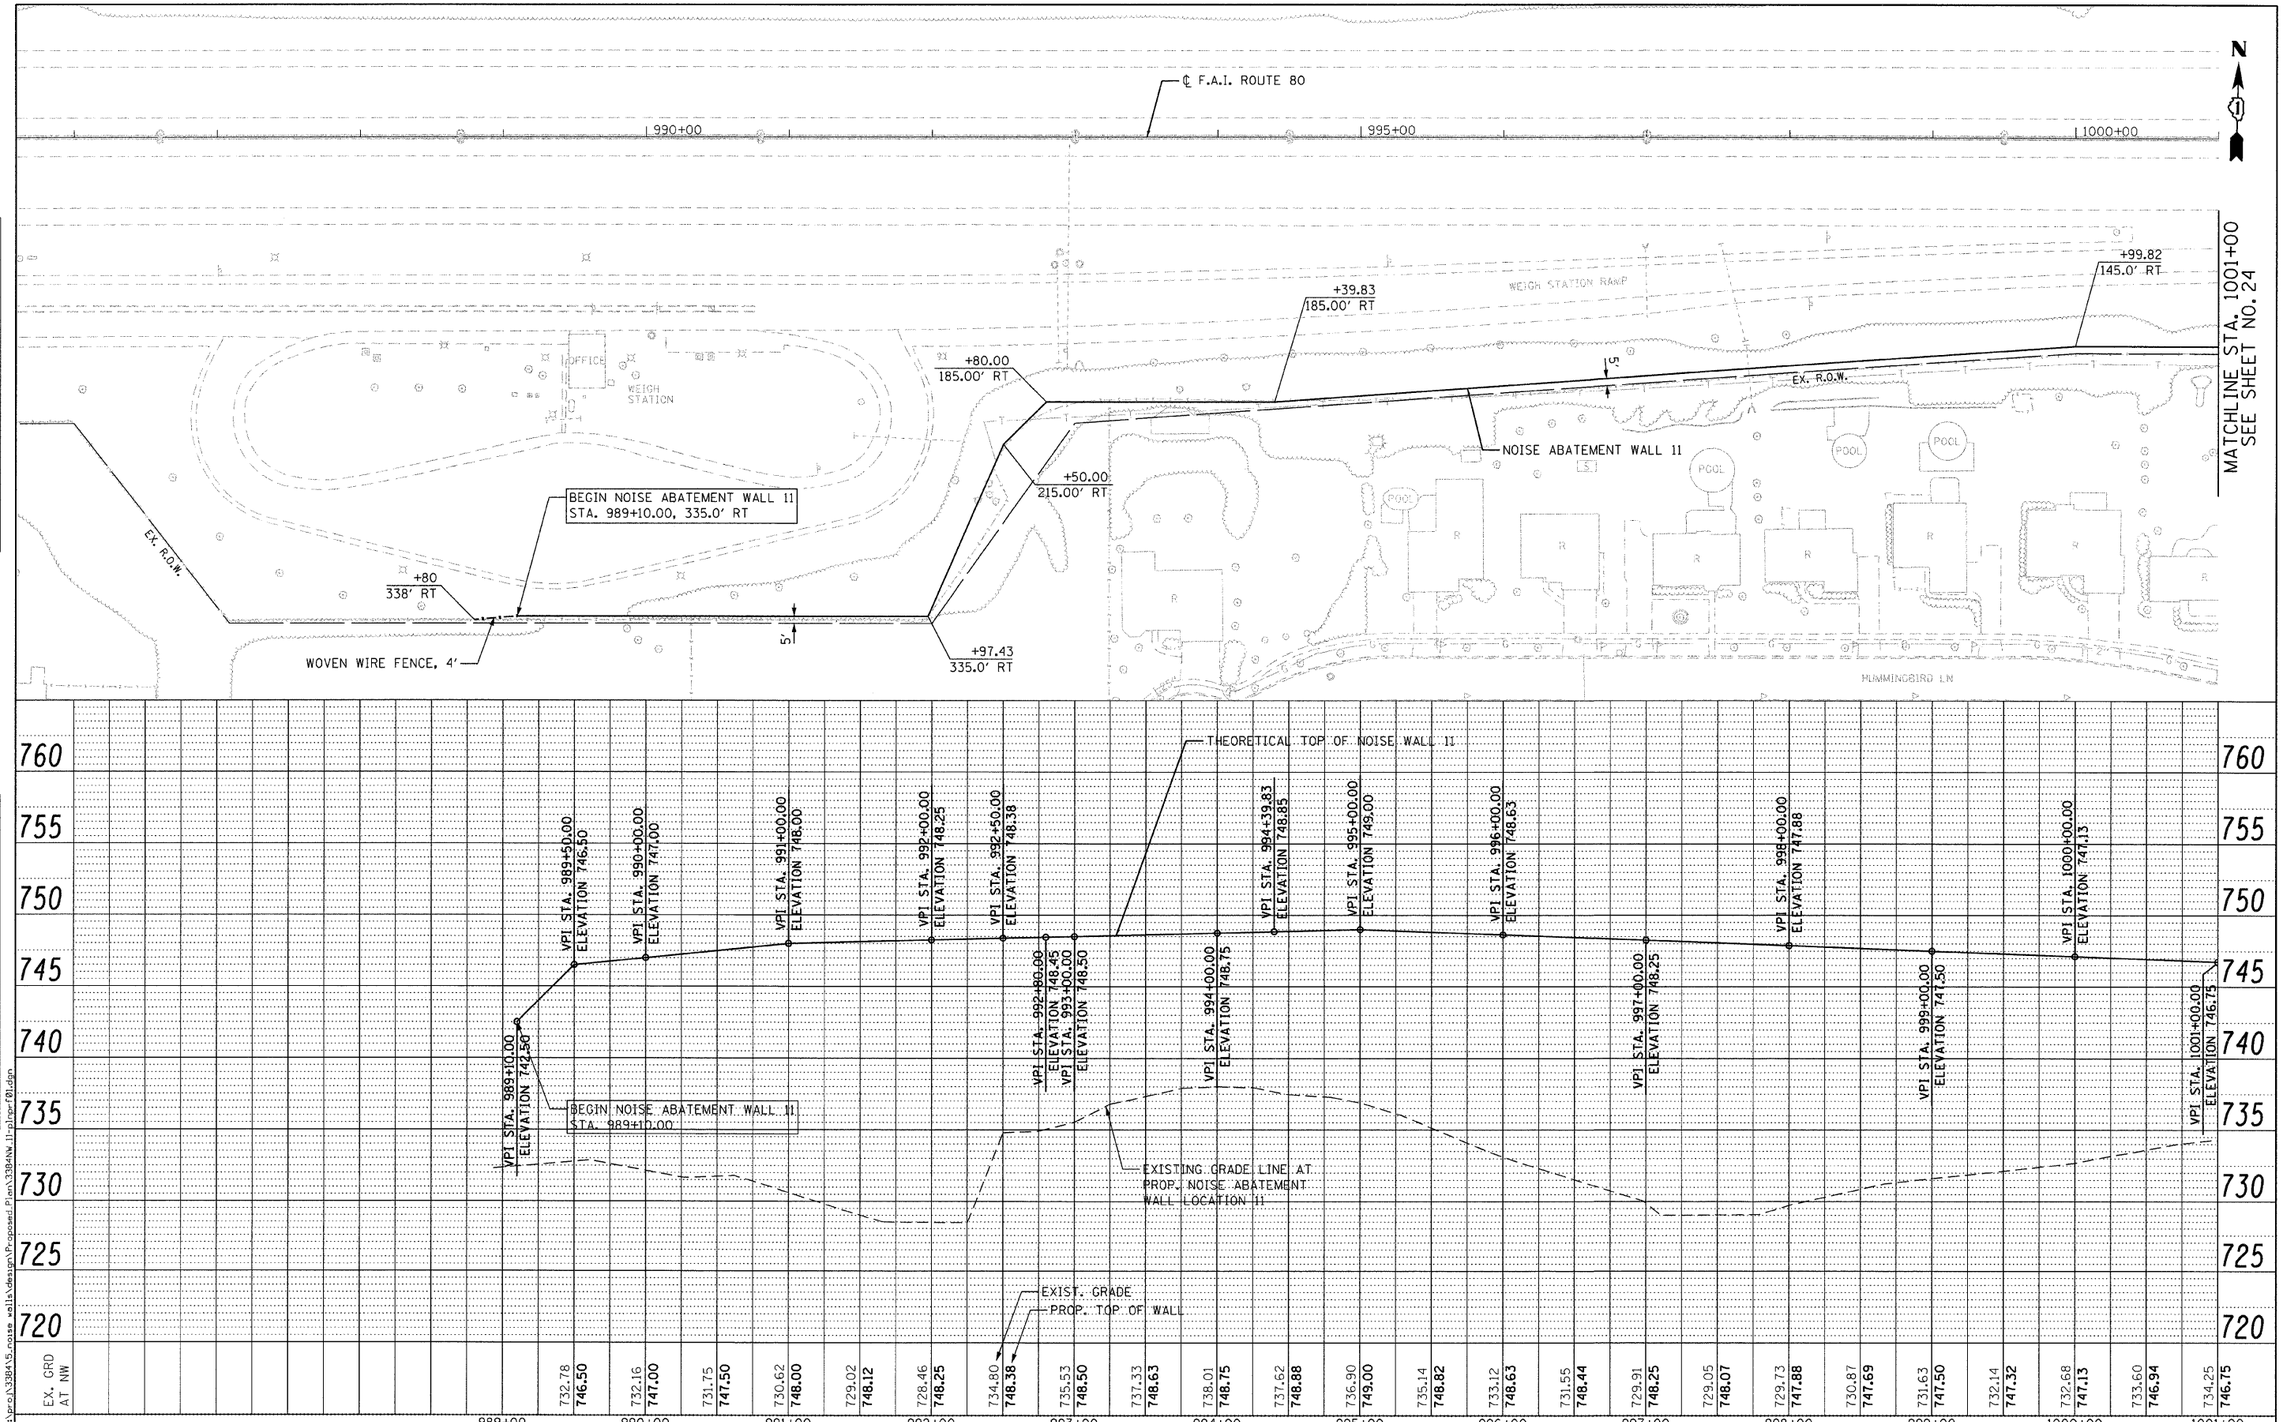


PLAN
NOTE BOOK NO.
SURVEYED
PLOTTED
ALIGNMENT CHECKED
RT. OF WAY CHECKED
CADD FILE NAME
BY
DATE

PROFILE
NOTE BOOK NO.
SURVEYED
PLOTTED
GRADES CHECKED
B.M. NOTED
STRUCTURE NOTATNS CHKD
BY
DATE

n:\proj\3384\5.noise walls\design\Proposed.Plan\3384NW_11-plnprf01.dgn

ENGINEERING CONSULTANT
Ciorba Group, Inc.
CONSULTING ENGINEERS
5507 North Cumberland Avenue, Suite 402
Chicago, Illinois 60656
Tel. 773.775.4000 Fax 773.775.4014
Email chicago@ciorba.com

| | | | |
|---|---|---|---|
| USER NAME = jkjellman | DESIGNED - CRC | REVISED - | |
| | DRAWN - JMK | REVISED - | |
| PLOT SCALE = 50.0000 ' / IN. | CHECKED - SNS | REVISED - | |
| PLOT DATE = 3/24/2011 | DATE - 1/7/2011 | REVISED - | |

**STATE OF ILLINOIS**
**DEPARTMENT OF TRANSPORTATION**

**F.A.I. 80 NOISE ABATEMENT WALLS**
**PROPOSED NOISE WALL 11 PLAN AND PROFILE**

SCALE: 1" = 50' | SHEET NO. 23 OF 112 SHEETS | STA. TO STA.

| F.A.I. RTE. | SECTION | COUNTY | TOTAL SHEETS | SHEET NO. |
|---|---|---|---|---|
| 80 | 99-5R-1 | WILL | 112 | 23 |

CONTRACT NO. 60N86

ILLINOIS FED. AID PROJECT