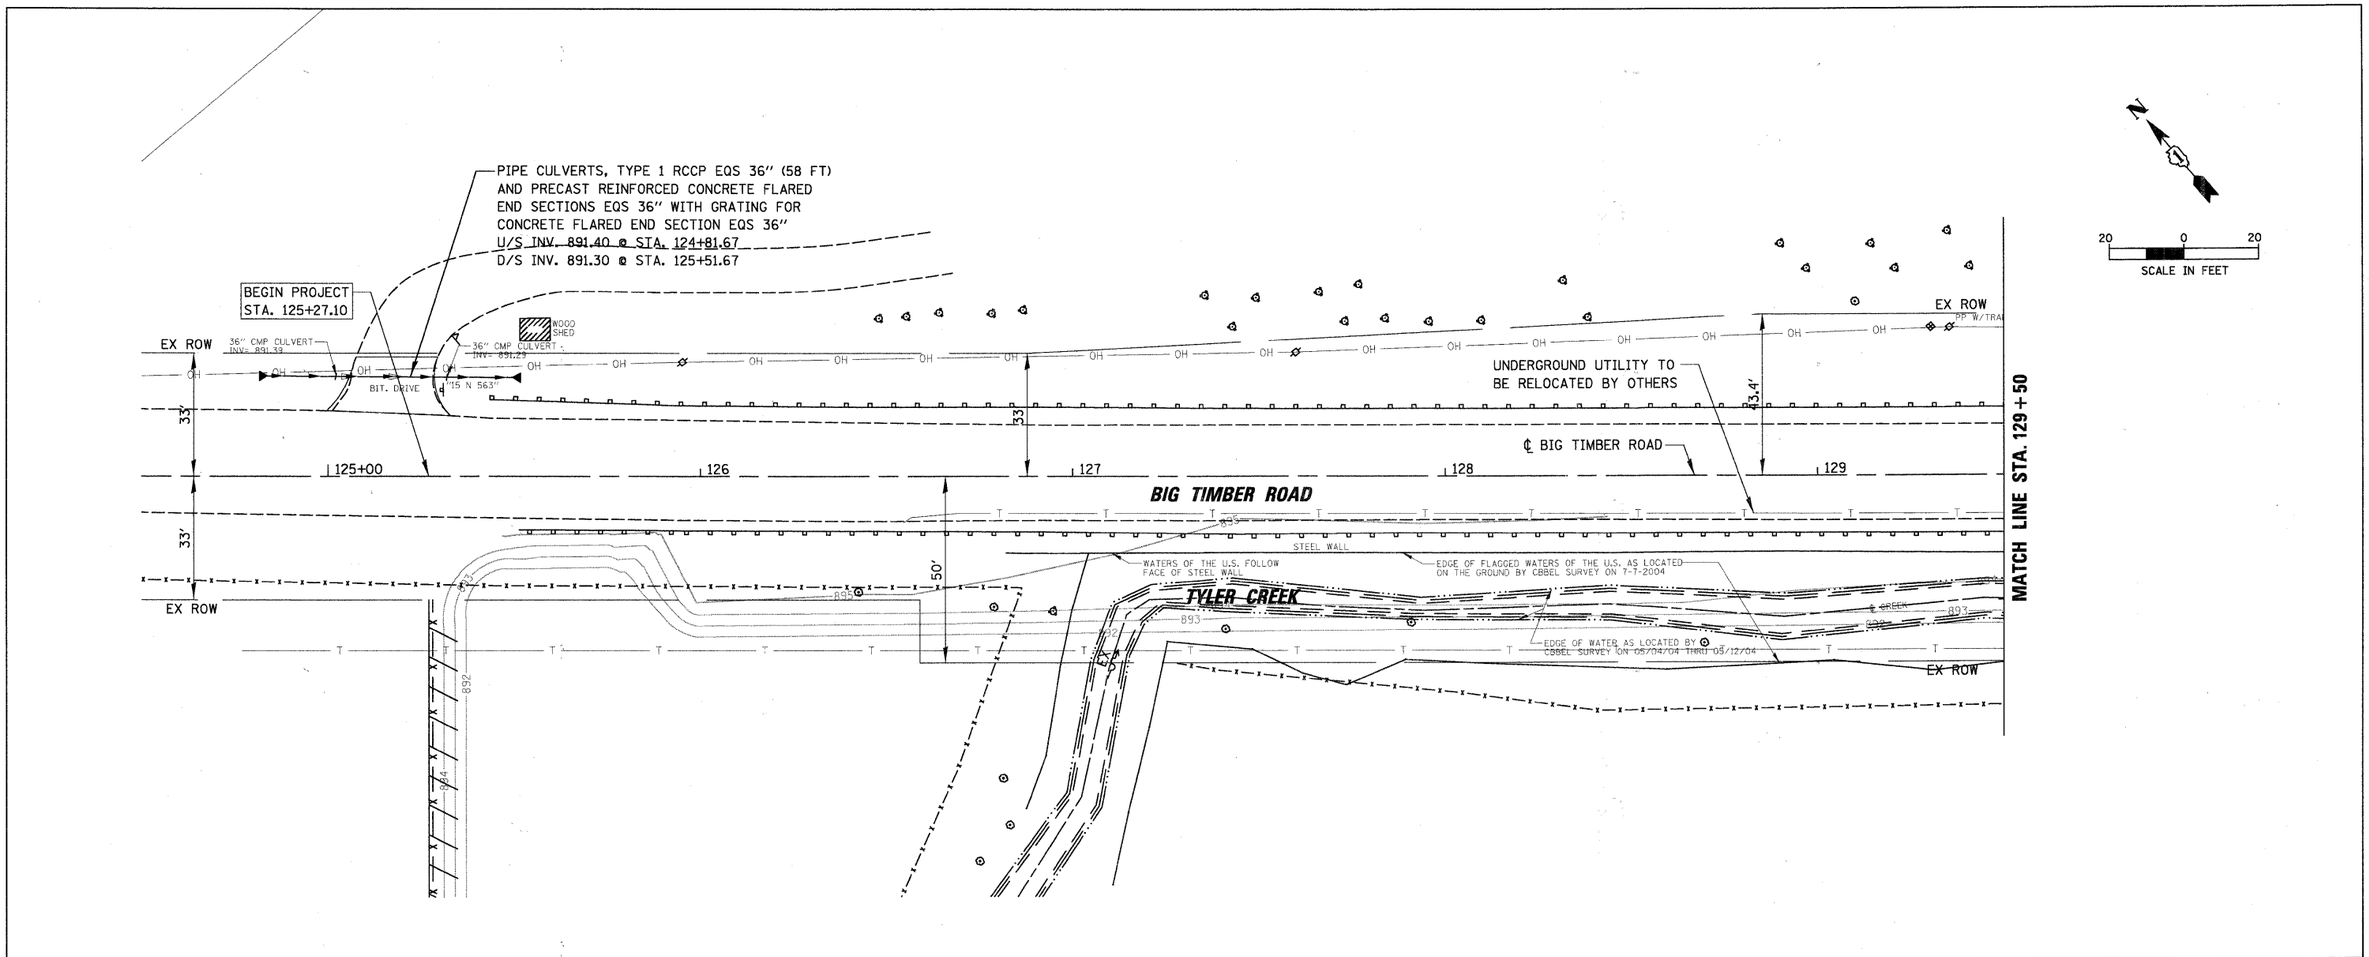

PLAN — SURVEYED / PLOTTED / ALIGNMENT CHECKED / RT. OF WAY CHECKED / CADD FILE NAME — NOTE BOOK NO. — BY — DATE

PROFILE — SURVEYED / PLOTTED / GRADES CHECKED / B.M. NOTED / STRUCTURE NOTAT'NS CHKD — NOTE BOOK NO. — BY — DATE

CHRISTOPHER B. BURKE ENGINEERING, LTD.
9575 W. Higgins Road, Suite 600
Rosemont, Illinois 60018
(847) 823-0500

FILE NAME = N:\kanecounty\04198\Civil_2\DPP04198_2-01.SHT	USER NAME = BLUKE	DESIGNED - RCB	REVISED -
		DRAWN - PMM	REVISED -
	PLOT SCALE = 20'	CHECKED - JGS	REVISED -
	PLOT DATE = 2/7/2011	DATE -	REVISED -

STATE OF ILLINOIS
DEPARTMENT OF TRANSPORTATION

FAS 0130 – BIG TIMBER ROAD
DRAINAGE/UTILITY PLAN AND PROFILE

SCALE: 1"=20' | SHEET NO. OF SHEETS | STA. 124+50 TO STA. 129+50

F.A.S RTE.	SECTION	COUNTY	TOTAL SHEETS	SHEET NO.
0130	01-00266-00-BR	KANE	70	27
		CONTRACT NO.		

FED. ROAD DIST. NO. 1 | ILLINOIS | FED. AID PROJECT BRM-8003(043)