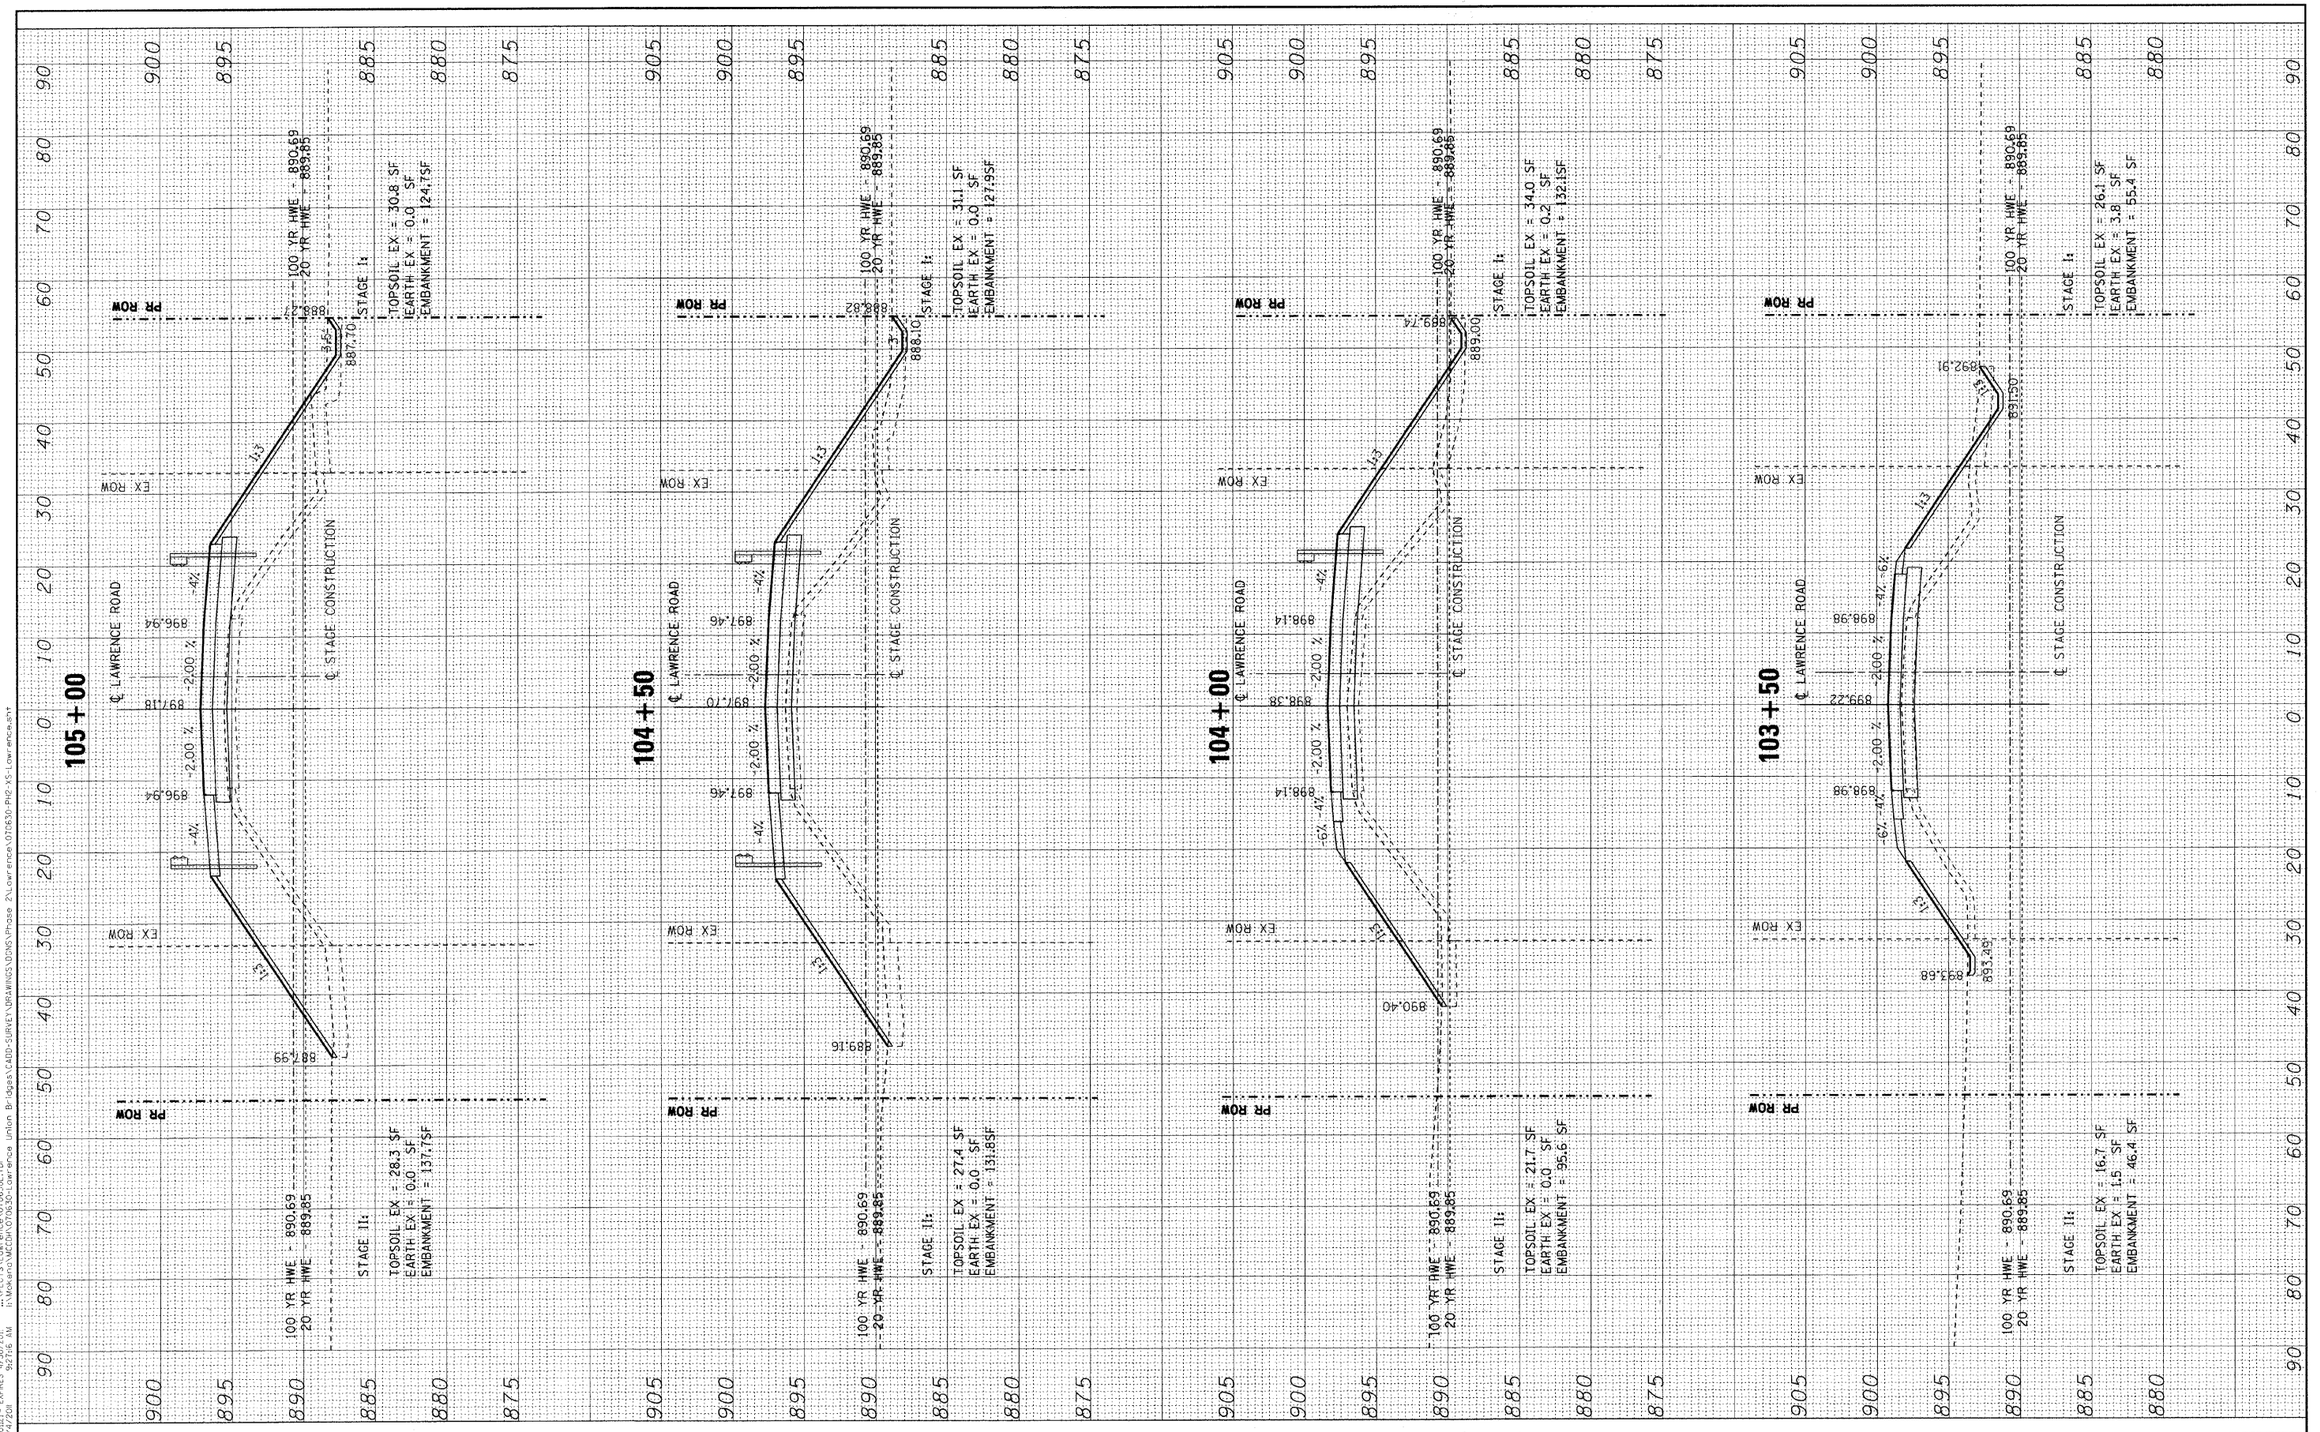

COPYRIGHT © 2010, BY BAXTER & WOODMAN, INC.
STATE OF ILLINOIS - PROFESSIONAL DESIGN FIRM
LICENSE NO. - 184.007102 EXPIRES 4/30/2010
DESIGN NAME: 07630-PH2-XS-Lawrence.dgn
PLOT DATE = 9/2/10 11:16 AM
...\plotfiles\PDF22x34.plt
...\Models\MCDH\07630-Lawrence Union Bridges\CADD-SURVEY\DRAWINGS\DGNS\Phase 2\Lawrence\07630-PH2-XS-Lawrence.dgn

BAXTER & WOODMAN Consulting Engineers

DESIGNED	CAC	REVISED	-
DRAWN	BCD	REVISED	-
CHECKED	TMS	REVISED	-
DATE	08-20-10	REVISED	-

MCHENRY COUNTY DIVISION OF TRANSPORTATION
LAWRENCE ROAD BRIDGE OVER
LAWRENCE CREEK

CROSS SECTIONS

SCALE: H: 1"=10' V: 1"=5' STA. TO STA.

F.A.S. RTE.	SECTION	COUNTY	TOTAL SHEETS	SHEET NO.
0028	06-00320-01-BR	MCHENRY	70	66
		CONTRACT NO. 63535		
JOB NO. C-91-139-11	ILLINOIS	FED. AID PROJECT	BRS-0028(107)	