LEGEND:

- COMBINATION CONCRETE CURB AND GUTTER TYPE B-6.24
- PCC SIDEWALK, 5" SUBBASE GRANULAR MATERIAL, TYPE B, 4"
- PCC SIDEWALK, 8" SUBBASE GRANULAR MATERIAL, TYPE B, 4"
- CURB SLOT PAVING

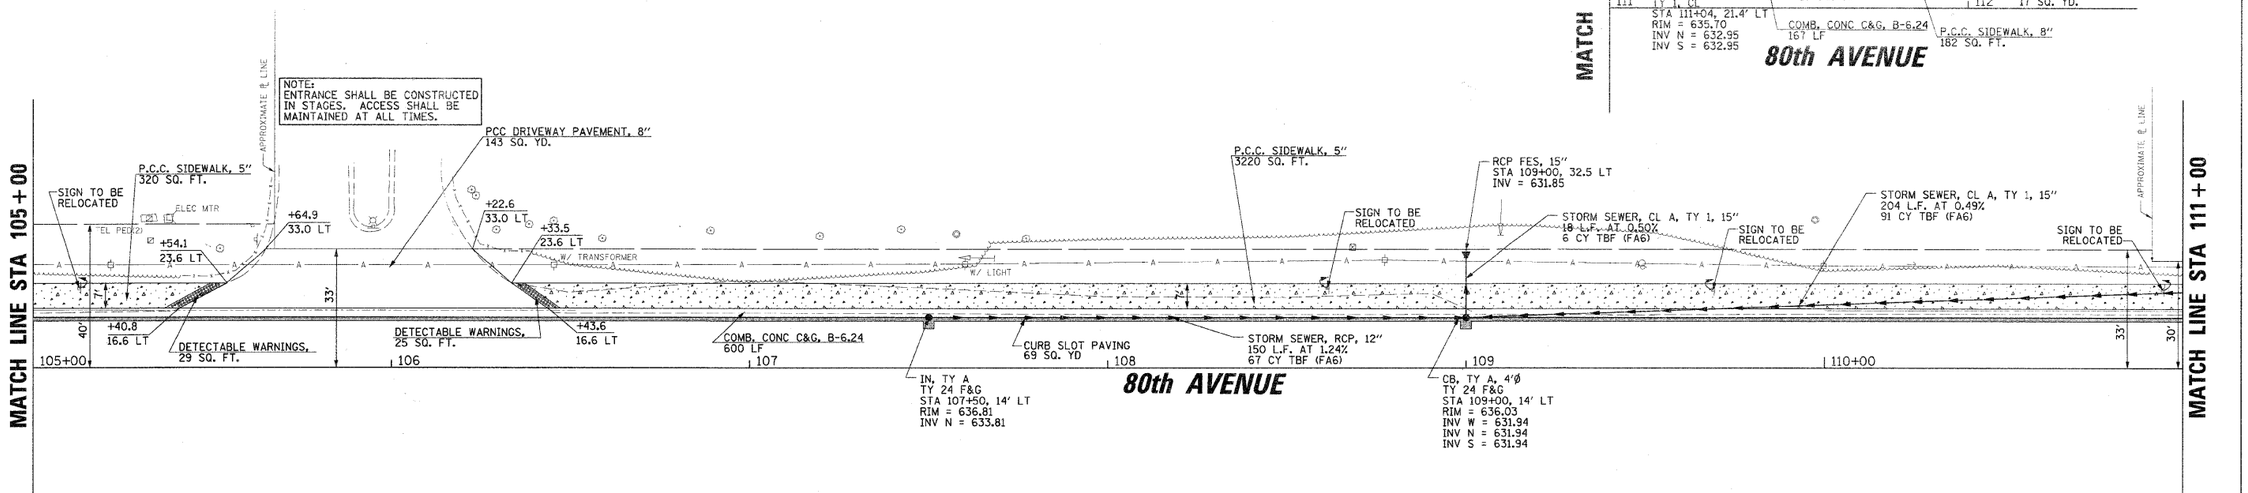

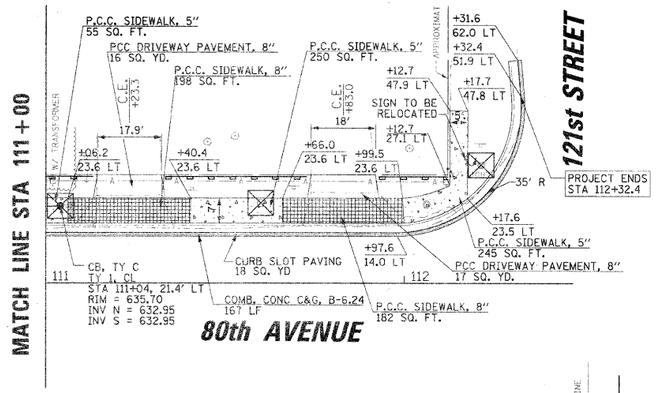

20 0 20
SCALE IN FEET

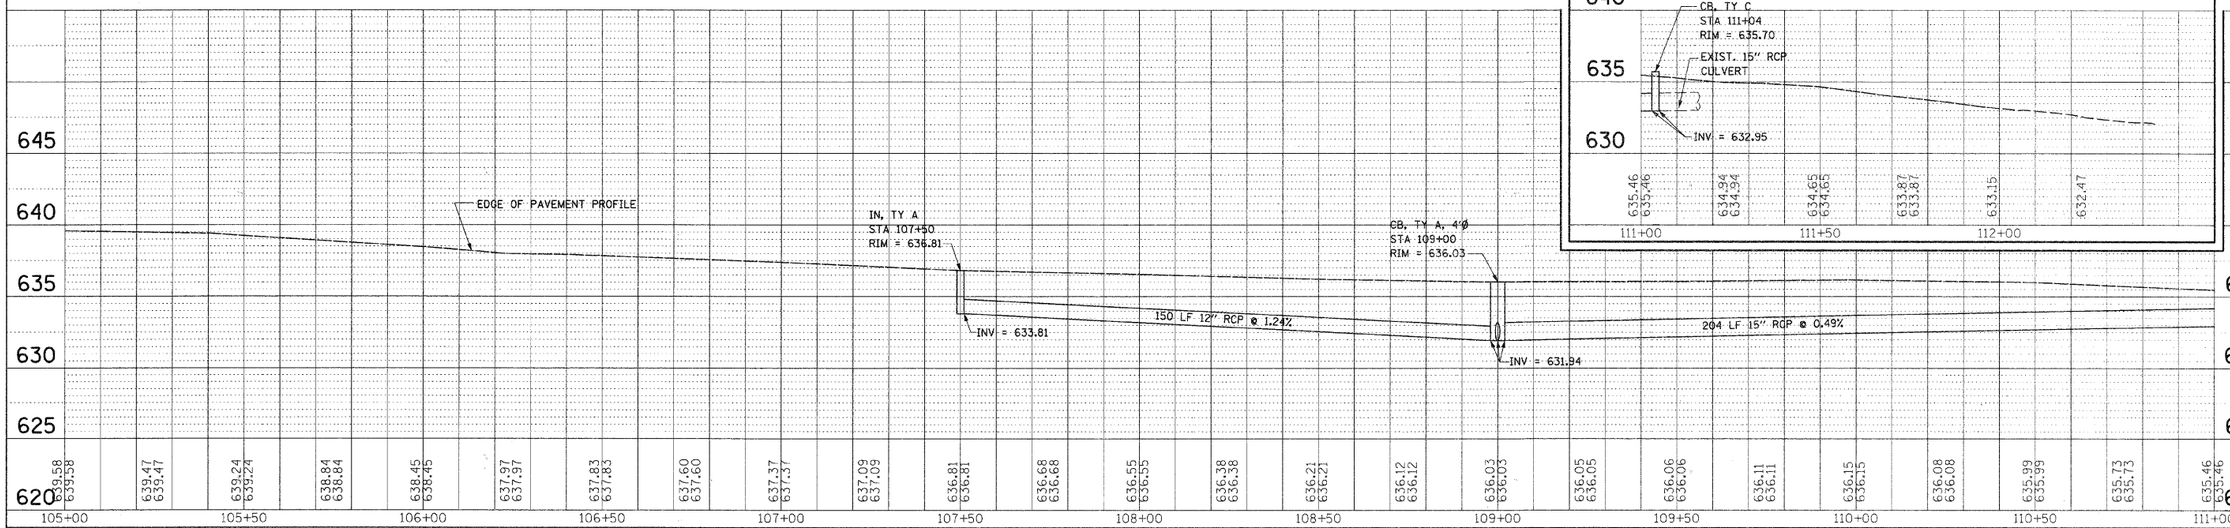

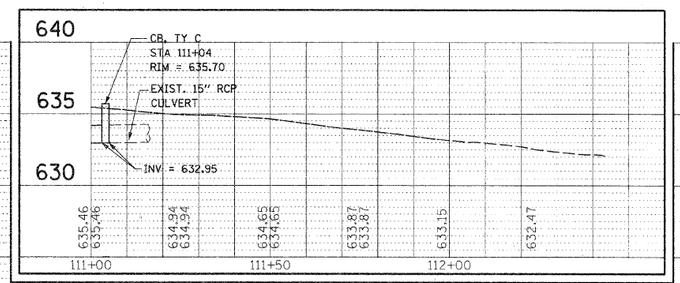

FILE NAME = N:\palosparkV100055\Civil\RDP2_100055.DGN	USER NAME = CMCCOLLO	DESIGNED - CJM	REVISED -
		DRAWN - CJM	REVISED -
	PLOT SCALE = 20'	CHECKED - KRC/DV	REVISED -
	PLOT DATE = 2/17/2011	DATE -	REVISED -

STATE OF ILLINOIS
DEPARTMENT OF TRANSPORTATION

PROPOSED IMPROVEMENTS AND TYPICAL SECTIONS
VILLAGE OF PALOS PARK

SCALE: 1:20' | SHEET NO. OF SHEETS | STA. 99+20.11 TO STA. 105+00.00

F.A.U RTE.	SECTION	COUNTY	TOTAL SHEETS	SHEET NO.
2756	09-00029-00-SW	COOK	14	8
		CONTRACT NO. 63548		
		ILLINOIS FED. AID PROJECT		

PLAN — SURVEYED, PLOTTED, ALIGNMENT CHECKED, NOTE BOOK, CADD FILE NAME, NO., BY, DATE

PROFILE — SURVEYED, PLOTTED, GRADES CHECKED, NOTE BOOK, STRUCTURE NO(S).(FNG CHKD), NO., BY, DATE