FINAL SURVEY	SURVEYED	BY	
	PLOTTED		
NOTE BOOK	TEMPLATE		
NO.	AREAS CHECKED		DATE

ORIGINAL SURVEY	SURVEYED	BY	
	PLOTTED		
NOTE BOOK	TEMPLATE		
NO.	AREAS CHECKED		DATE

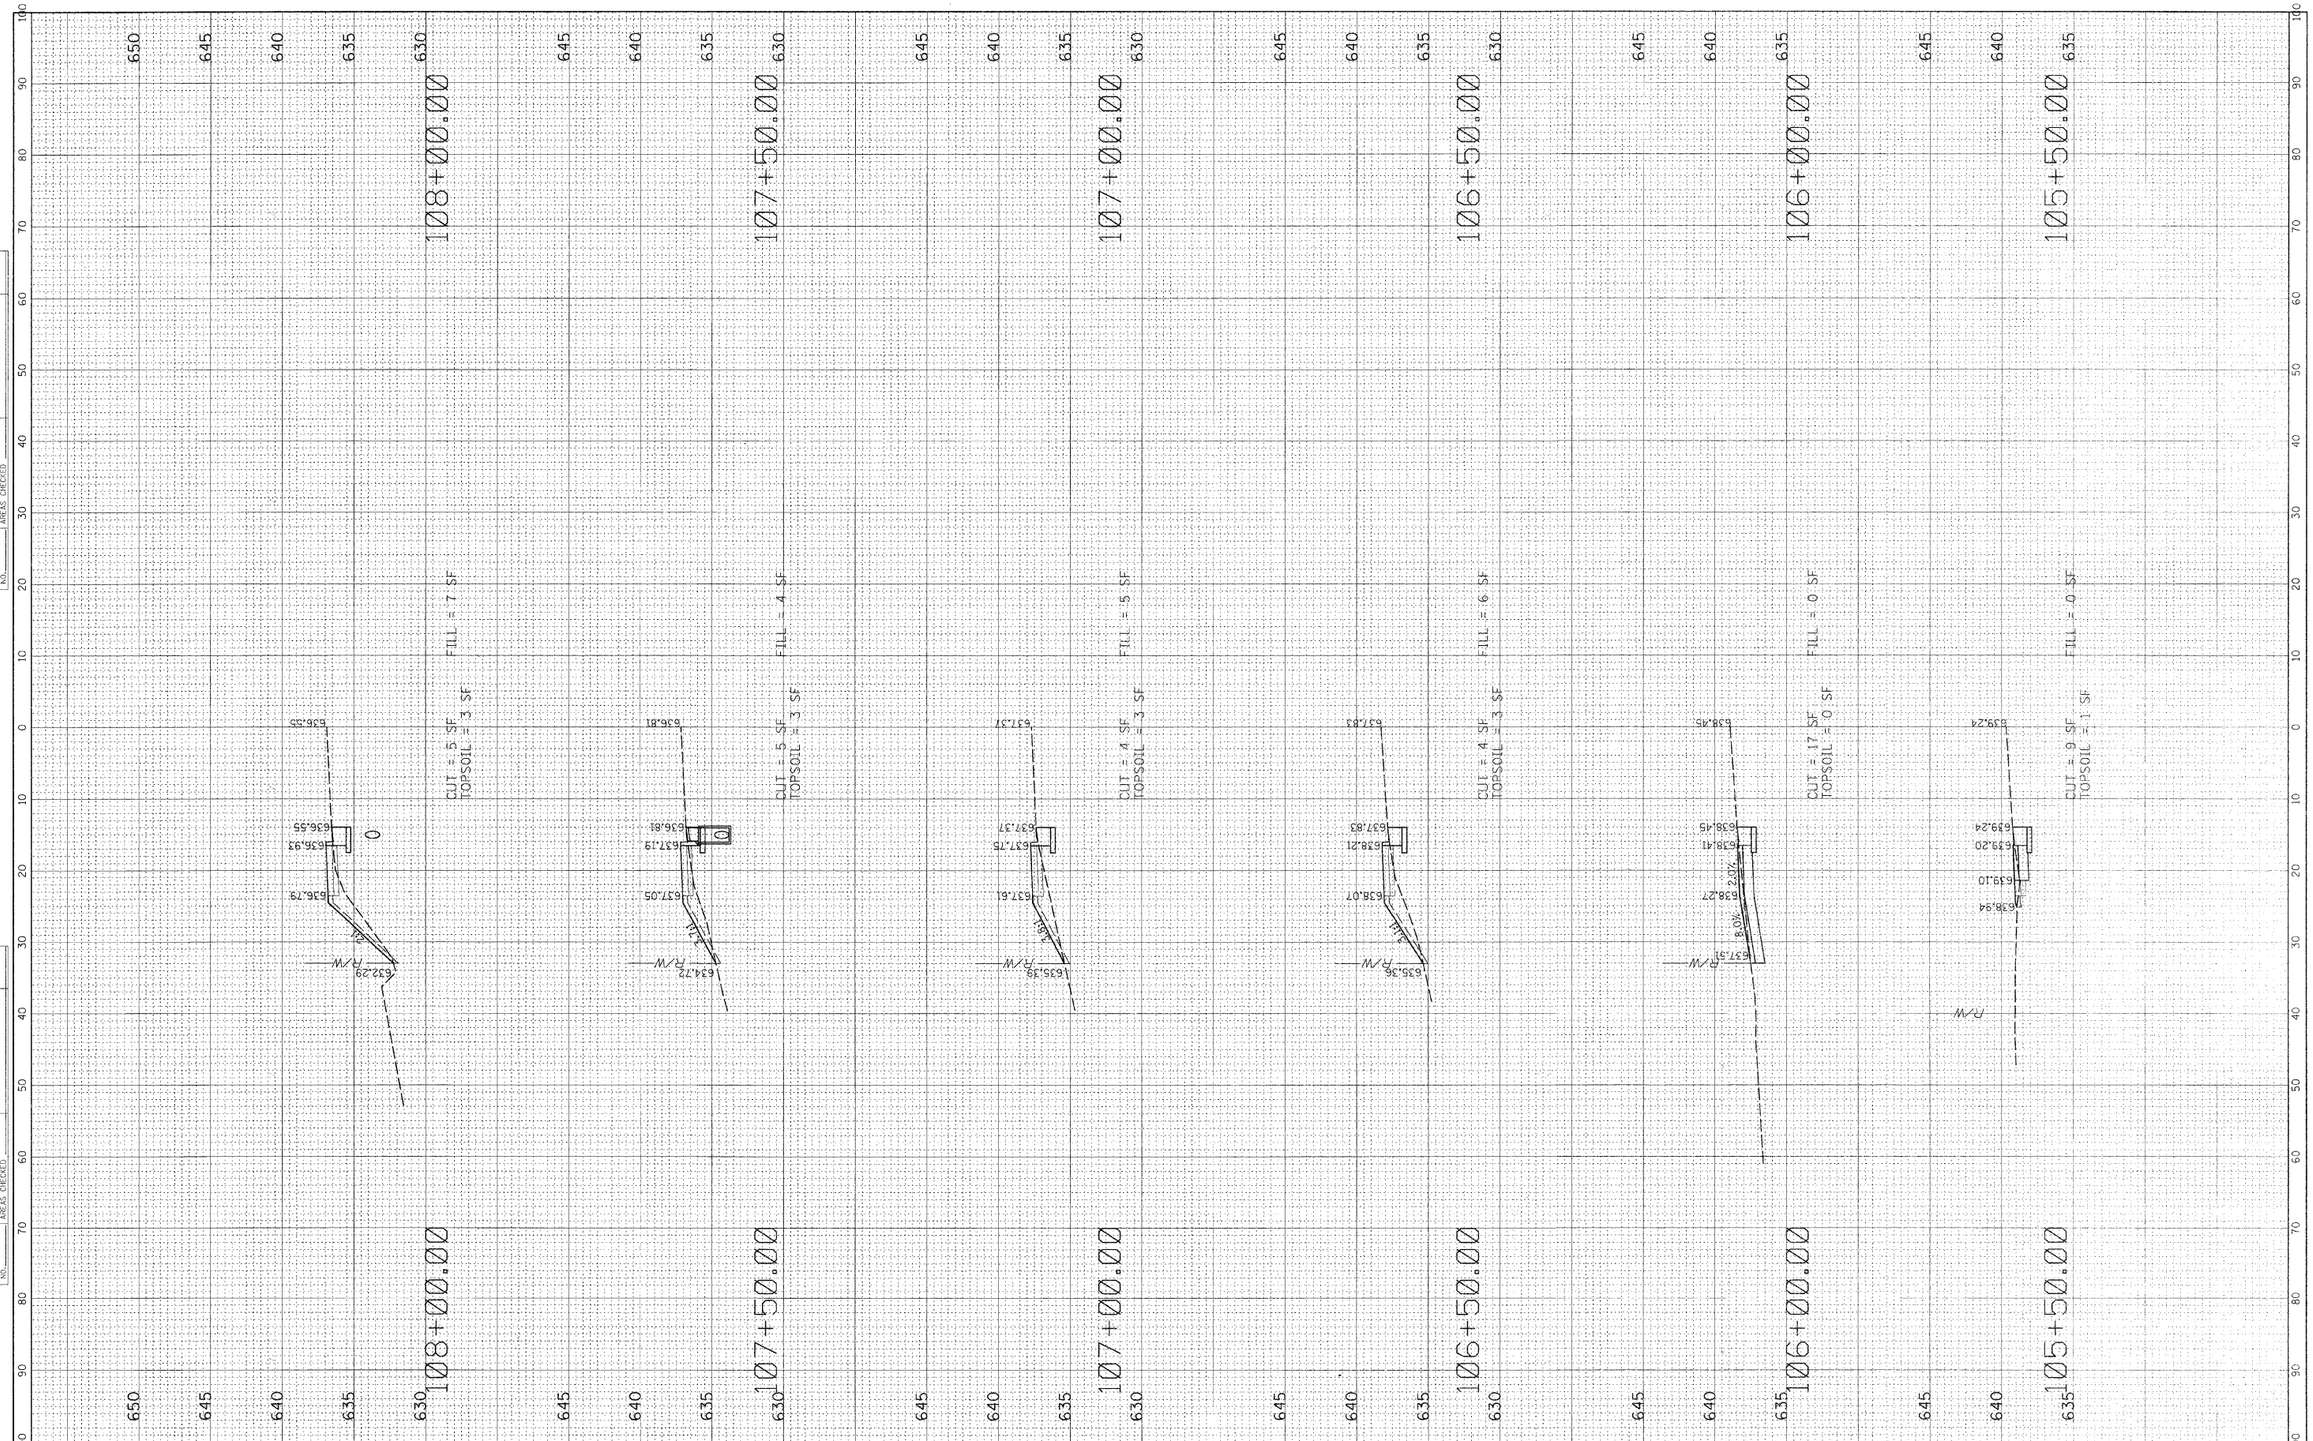

FILE NAME =	USER NAME = CMCCOLLO	DESIGNED - CJM	REVISED -
N:\palospark\100055\Civil\LAY_80TH.DGN		DRAWN - CJM	REVISED -
	PLOT SCALE = 10'	CHECKED - KRC/DV	REVISED -
	PLOT DATE = 2/17/2011	DATE -	REVISED -

STATE OF ILLINOIS
DEPARTMENT OF TRANSPORTATION

PROPOSED CROSS SECTIONS
80TH AVENUE

SCALE: 1:10' | SHEET NO. OF 14 SHEETS | STA. 105+50 TO STA. 108+00

F.A.U RTE.	SECTION	COUNTY	TOTAL SHEETS	SHEET NO.
2756	09-00029-00-SW	COOK	14	12

CONTRACT NO. 63548

ILLINOIS FED. AID PROJECT