SECTION 24, TOWNSHIP 38, RANGE 12
SECTION 25, TOWNSHIP 38, RANGE 12

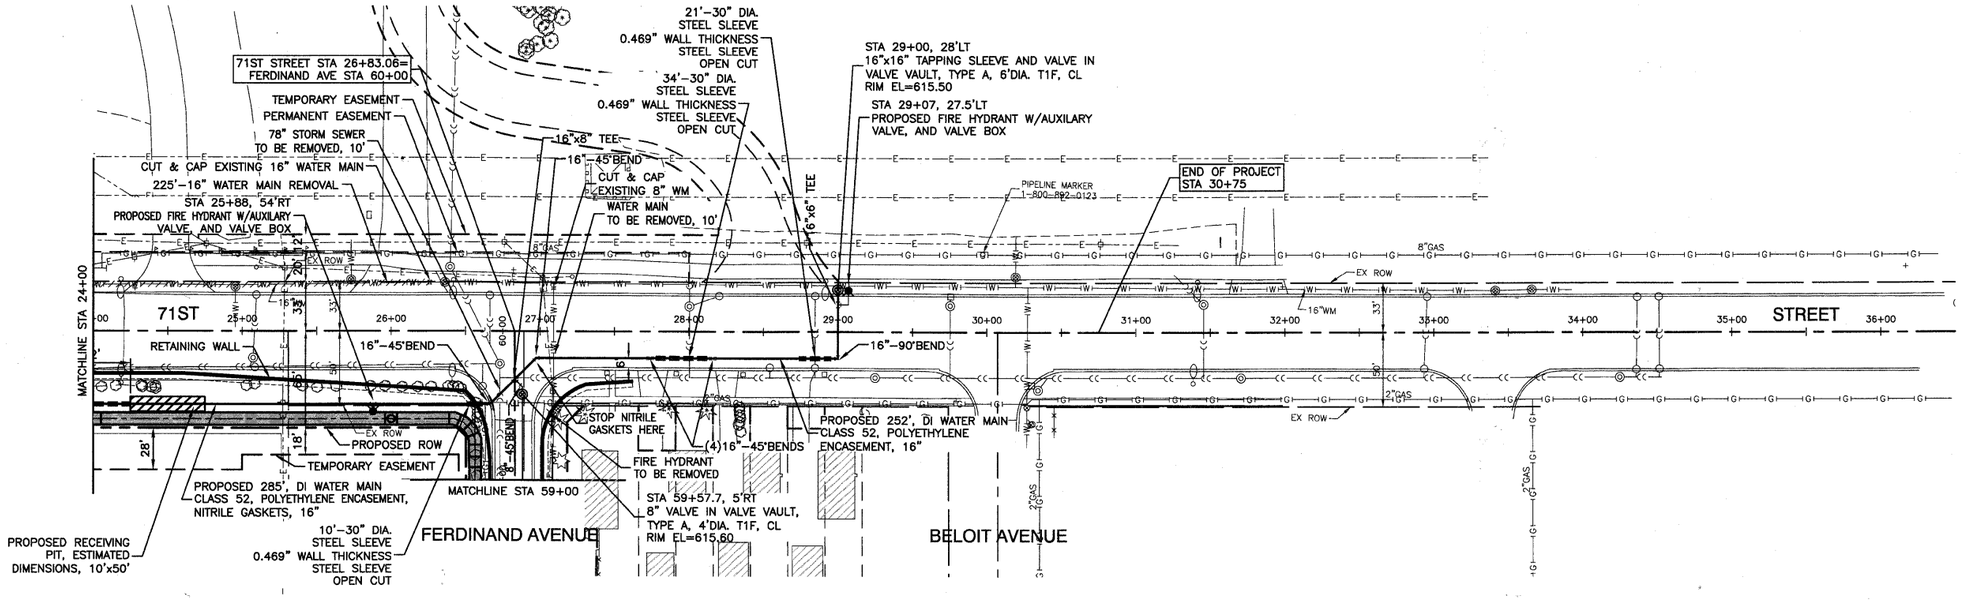

NOTES:
1. THE CONSTRUCTION OF THE WATER MAIN SHALL BE PERFORMED ACCORDING TO THE STANDARD SPECIFICATIONS FOR WATER AND SEWER MAIN CONSTRUCTION IN ILLINOIS, LATEST EDITION.
2. EXISTING 16" WATER MAIN SHALL NOT BE REMOVED UNTIL ALL PROPOSED 16" AND 8" WATER MAINS ARE BROUGHT INTO SERVICE.

BENCH MARK: BVW249

SQUARE CUT ON N CONC BASE OF RR SIGNAL MAST ARM BASE ON S ROW OF 71ST STREET ½ MILE WEST OF HARLEM AVENUE ELEVATION=620.57

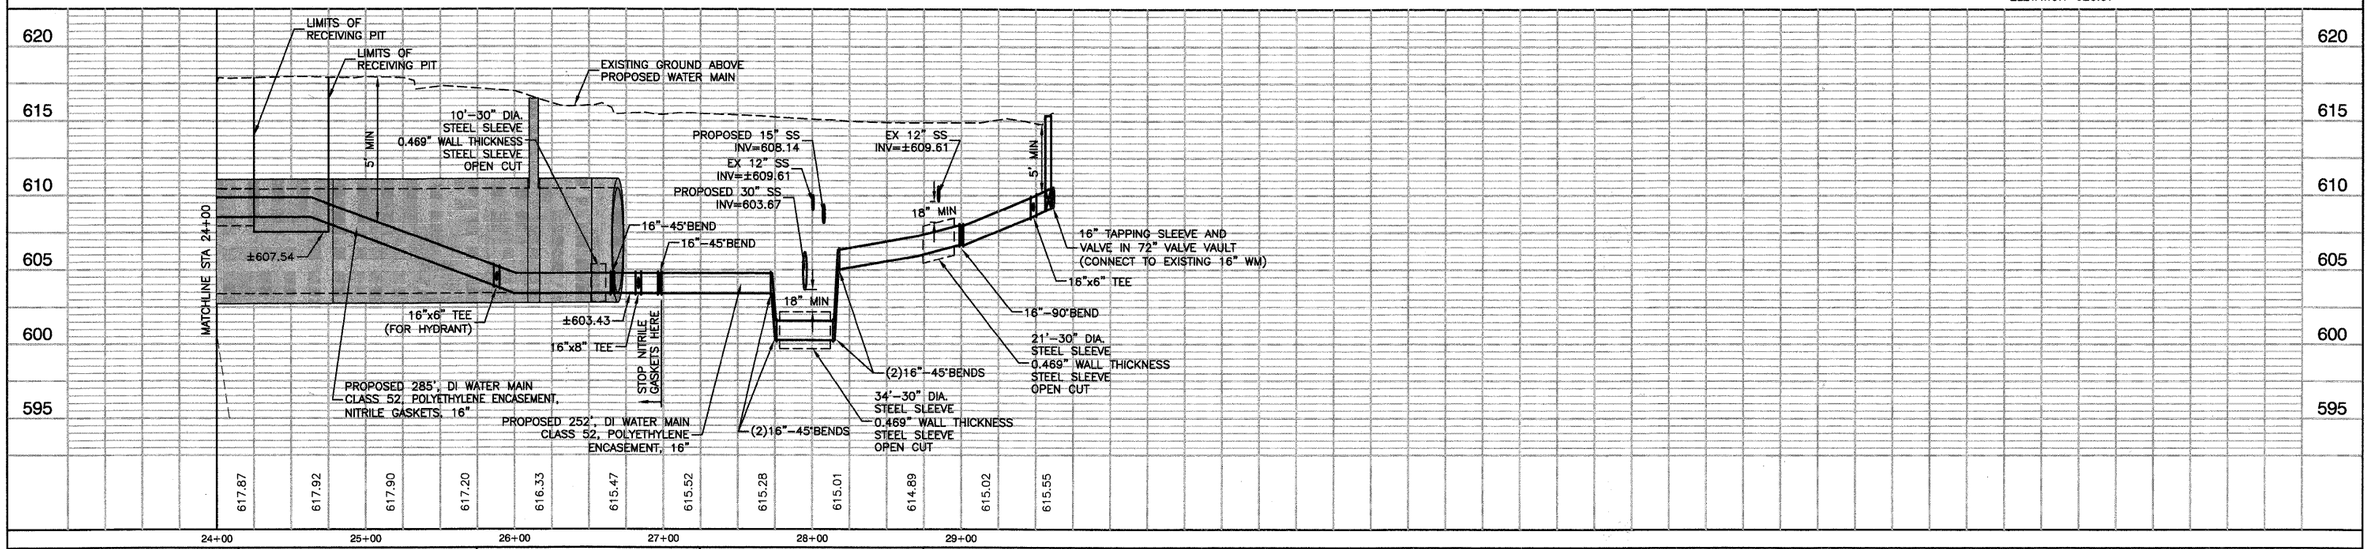

FILE NAME = 09353-WTMN-01 - WM02	USER NAME =	DESIGNED — PKB	REVISED —
		CHECKED — PKB	REVISED —
	PLOT SCALE =	DRAWN — PS	REVISED —
	PLOT DATE = 12/23/10	CHECKED — AG	REVISED —

STATE OF ILLINOIS
DEPARTMENT OF TRANSPORTATION

71ST STREET
WATER MAIN PLAN & PROFILE
SCALE: H 1"=50' V 1"=5' | SHEET NO. 54 OF 209 SHEETS | STA. 24+00 TO STA. 30+75

F.A.U. RTE.	SECTION	COUNTY	TOTAL SHEETS	SHEET NO.
1537	06-00050-00-GS	COOK	209	54
		CONTRACT NO. 63556		
FED. ROAD DIST. NO. 1	ILLINOIS	FED. AID PROJECT CRE-9003(709)		

PLAN: SURVEYED / PLOTTED / ALIGNMENT CHECKED / GRADES CHECKED / NOTE BOOK / NO. / BY / DATE

PROFILE: SURVEYED / PLOTTED / GRADES CHECKED / B.M. NOTED / NOTE BOOK / BY / DATE

BY SAVED BY: PSTEPANOVIC ON 1/5/2010
CTTED BY: RICHARD DUNDEK ON 2/4/11