Bench Mark: BVW249 Square cut on N. conc. base of RR signal mast arm base on S. row of 71st Street ½ mile West of Harlem Avenue. Elev. 620.57

Existing Structure: None.

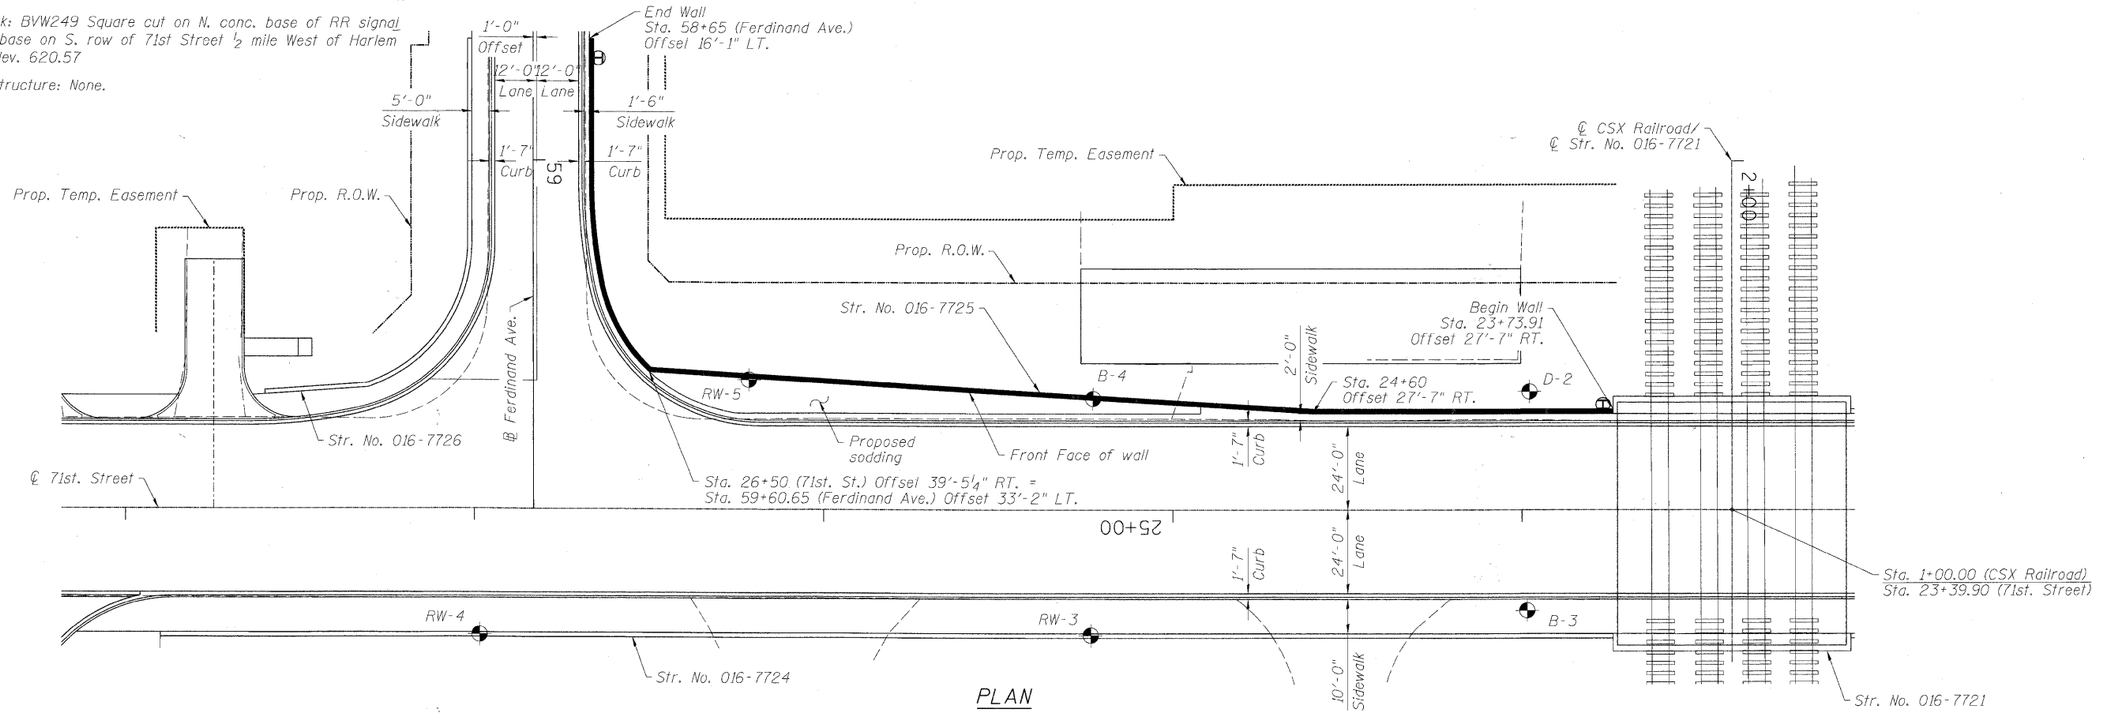

PLAN

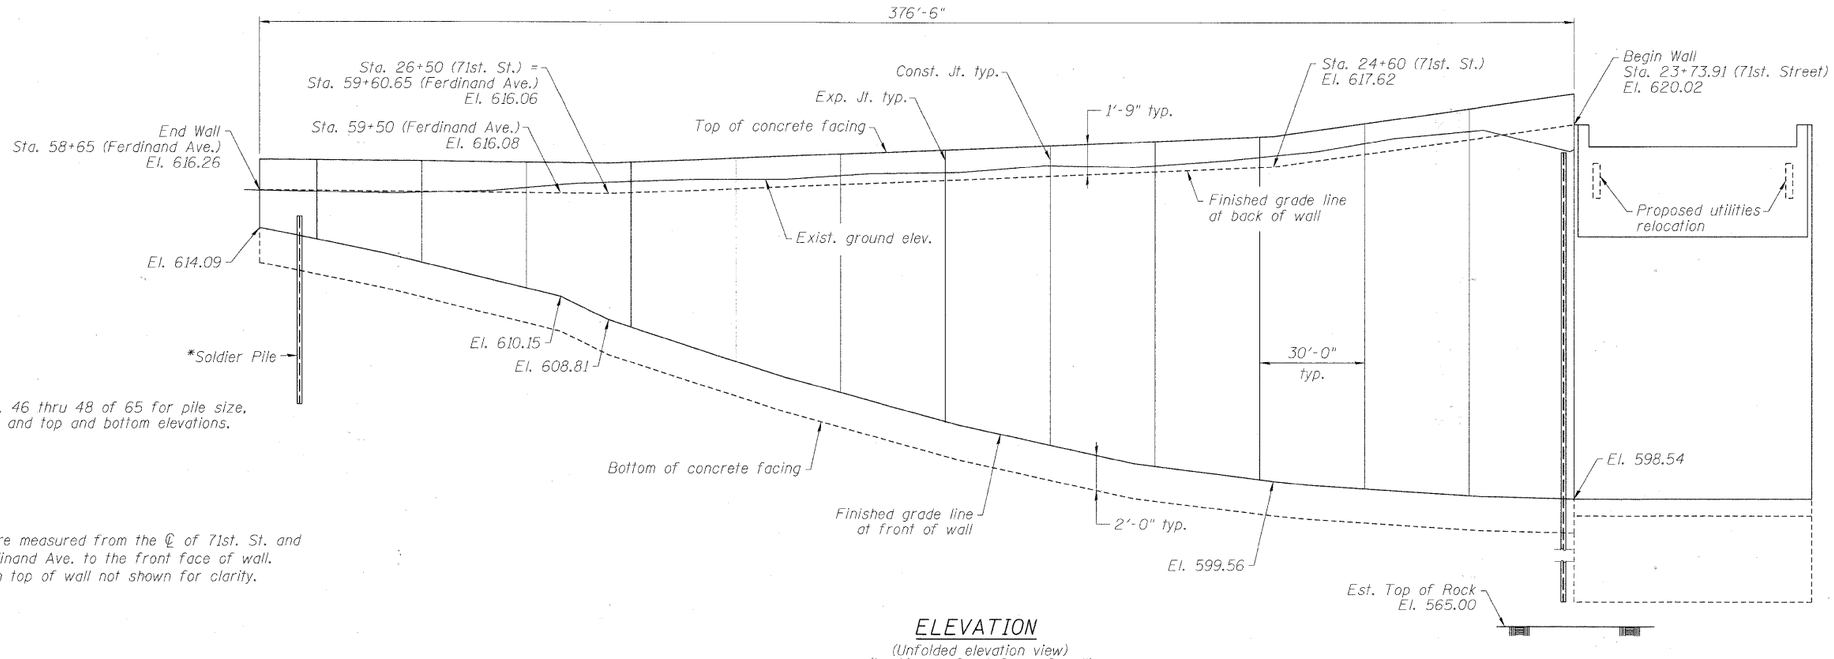

*See Sheet No. 46 thru 48 of 65 for pile size, spacing, length and top and bottom elevations.

NOTES:

1. Offsets are measured from the ℄ of 71st. St. and ℄ of Ferdinand Ave. to the front face of wall.
2. Railing on top of wall not shown for clarity.

ELEVATION
(Unfolded elevation view)
(Looking @ front face of wall)

FILE NAME = P:\60215877\000.CAD\001.Drawings\Sheets\Structural\016-7725_IDOT-sht45-GP&E.dgn

AECOM

USER NAME = dabezicd	DESIGNED - DD	REVISED -
PLOT SCALE = 01.0000 '' / in.	DRAWN - DD	REVISED -
PLOT DATE = 2/17/2011	CHECKED - EJO	REVISED -
	DATE - 10/11/2010	REVISED -

STATE OF ILLINOIS
DEPARTMENT OF TRANSPORTATION

GENERAL PLAN & ELEVATION
STRUCTURE NO. 016-7725

SCALE: | SHEET NO. 45 OF 65 SHEETS | STA. | TO STA.

F.A.U. RTE.	SECTION	COUNTY	TOTAL SHEETS	SHEET NO.
1537	06-00050-00-GS	COOK	209	135
		CONTRACT NO. 63556		
	ILLINOIS FED. AID PROJECT			