FINAL SURVEY	SURVEYED	BY	DATE
NOTE BOOK	PLOTTED		
NO.	FIELD CK'D		
	AREAS		
	AREAS CHECKED		

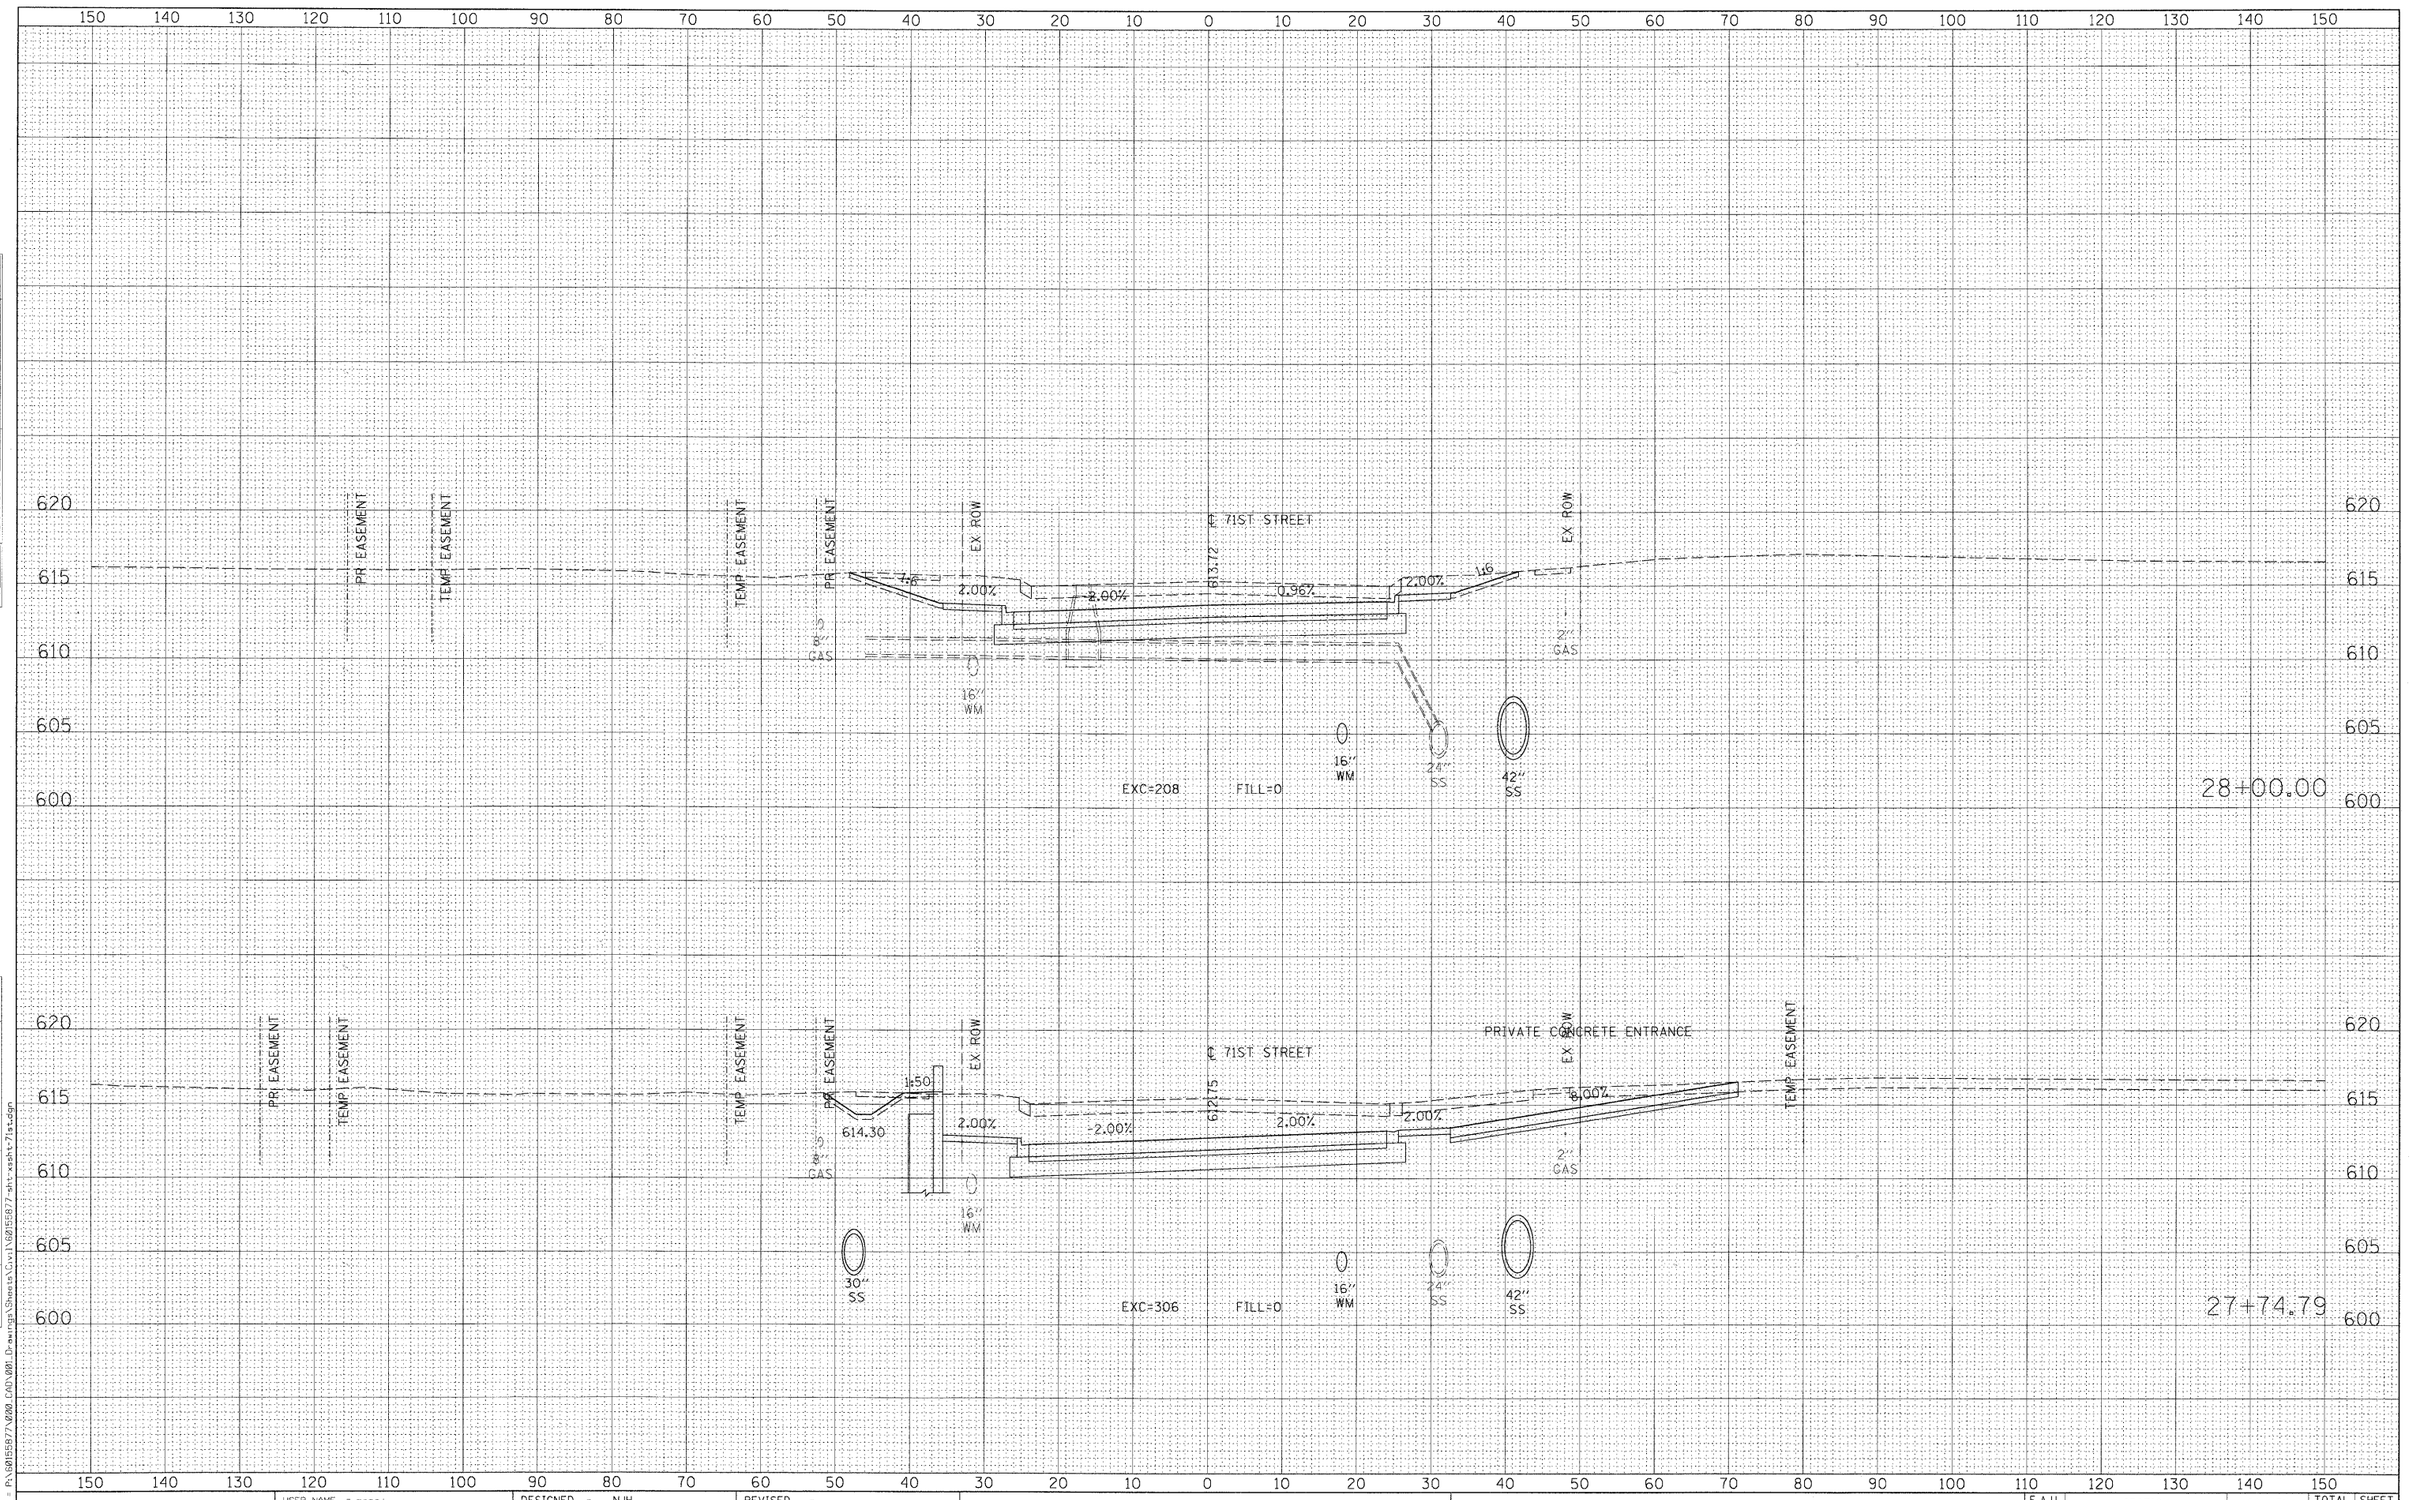

ORIGINAL SURVEY	SURVEYED	BY	DATE
NOTE BOOK	PLOTTED		
NO.	FIELD CK'D		
	AREAS		
	AREAS CHECKED		

FILE NAME = P:\60155877\V200_CAD\001_Drawings\Sheets\Civil\60155877-sht-xssht-71st.dgn

AECOM

USER NAME = manoj	DESIGNED - NJH	REVISED -	
PLOT SCALE = 10.000 ' / in.	DRAWN - NJH	REVISED -	
PLOT DATE = 2/17/2011	CHECKED - TJW	REVISED -	
	DATE - DECEMBER 12, 2010	REVISED -	

STATE OF ILLINOIS
DEPARTMENT OF TRANSPORTATION

CROSS SECTIONS – 71ST STREET

H: 1"=10', V: 1"=5' | SHEET NO. 15 OF 20 SHEETS | STA. 27+74.79 | TO STA. 28+00.00

F.A.U. RTE.	SECTION	COUNTY	TOTAL SHEETS	SHEET NO.
1537	06-00050-00-GA	COOK	209	196
		CONTRACT NO. 63556		
	ILLINOIS FED. AID PROJECT			