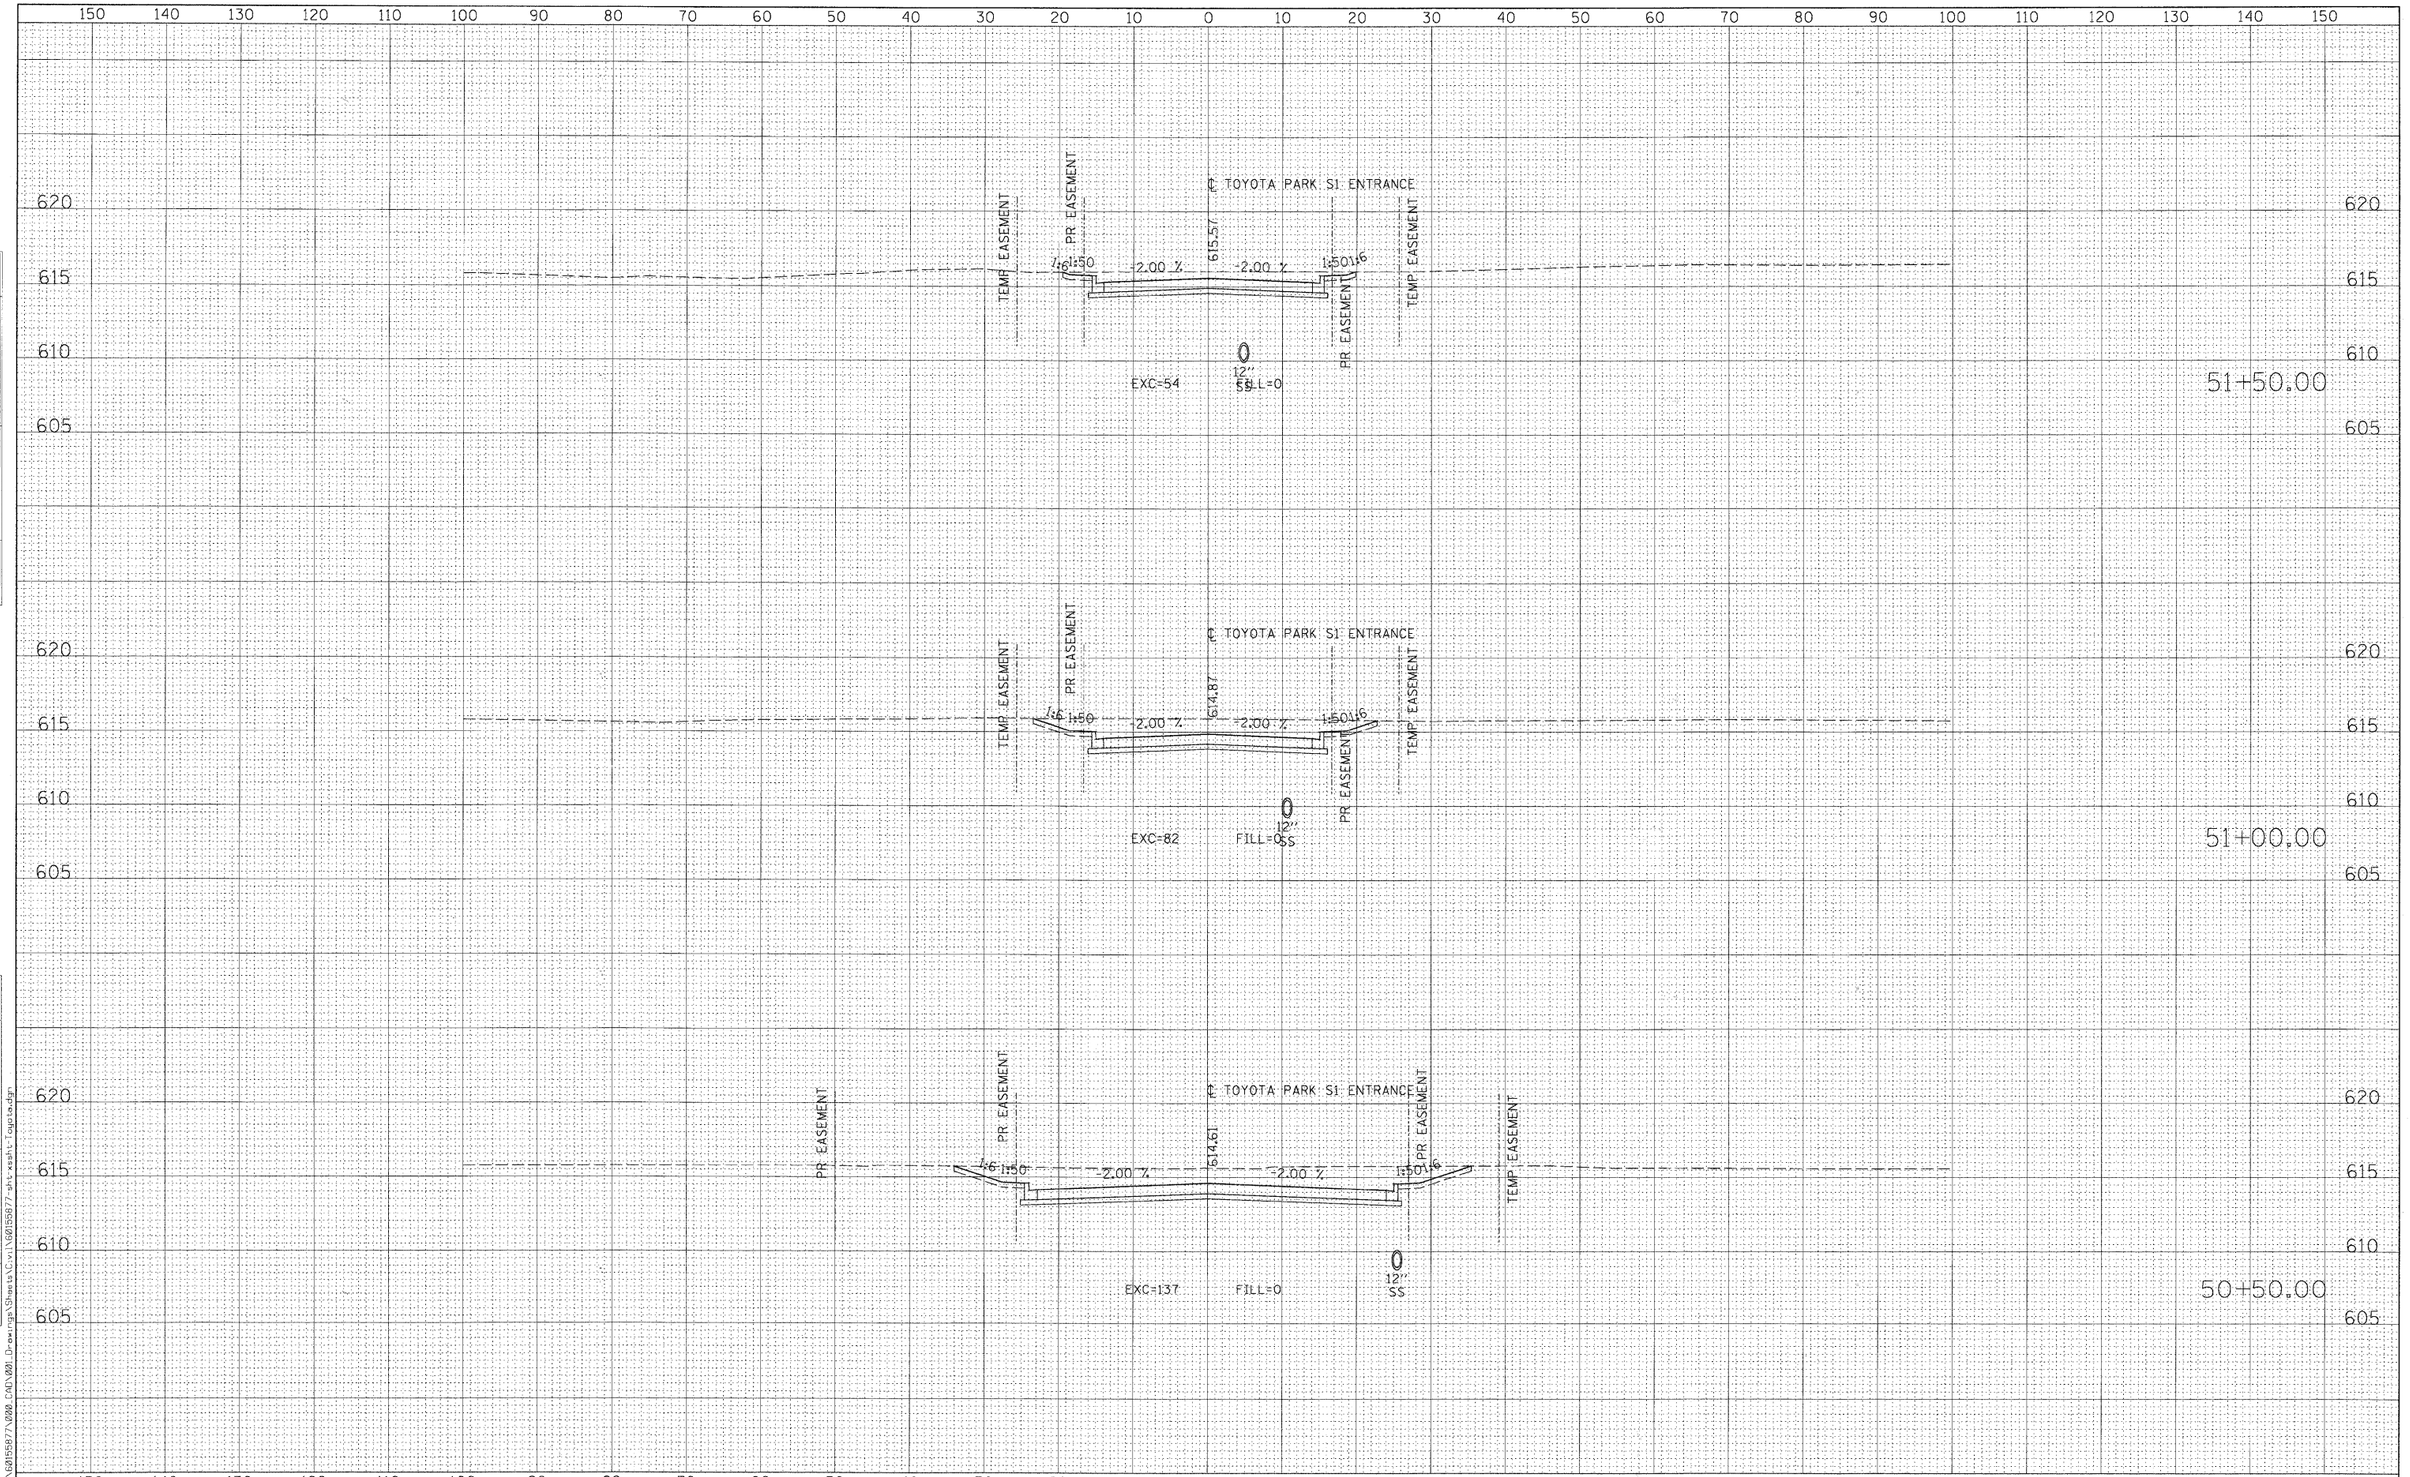

FINAL SURVEY	BY	DATE
SURVEYED		
PLOTTED		
TRANSLATE		
NOTE BOOK		
AREAS		
NO. AREAS CHECKED		

ORIGINAL SURVEY	BY	DATE
SURVEYED		
PLOTTED		
TRANSLATE		
NOTE BOOK		
AREAS		
NO. AREAS CHECKED		

FILE NAME = P:\60159877\000 CAD\001 Drawings\Sheets\C-01\60159877-sht-xsshi-Toyota.dgn

AECOM

USER NAME = manoj	DESIGNED - NJH	REVISED -
PLOT SCALE = 10.000 ' / in.	DRAWN - NJH	REVISED -
PLOT DATE = 2/17/2011	CHECKED - TJW	REVISED -
	DATE - DECEMBER 12, 2010	REVISED -

STATE OF ILLINOIS
DEPARTMENT OF TRANSPORTATION

CROSS SECTIONS – TOYOTA PARK S1 ENTRANCE

H: 1"=10', V: 1"=5' | SHEET NO. 1 OF 3 SHEETS | STA. 50+50.00 | TO STA. 51+50.00

F.A.U. RTE.	SECTION	COUNTY	TOTAL SHEETS	SHEET NO.
1537	06-00050-00-GA	COOK	209	207
		CONTRACT NO. 63556		
	ILLINOIS FED. AID PROJECT			