TREES

TREE, ACER CAMPESTRE (HEDGE MAPLE), 2-1/2" CALIPER, TREE FORM, BALLED AND BURLAPPED

STA	Offset	Side	Quantity
305+40	42	RT	1
305+65	44	RT	1
306+10	52	LT	1
306+35	52	LT	1
308+48	54	LT	1
308+95	44	RT	1
309+14	36	LT	1
309+25	42	RT	1
		TOTAL =	8

TREE, TILIA AMERICANA (AMERICAN LINDEN/BASSWOOD), 2-1/2" CALIPER, BALLED AND BURLAPPED

STA	Offset	Side	Quantity
304+85	38	LT	1
305+15	40	RT	1
305+85	52	LT	1
305+90	46	RT	1
306+60	52	LT	1
306+65	48	RT	1
307+40	55	LT	1
307+65	45	RT	1
308+15	55	LT	1
308+65	44	RT	1
309+55	40	RT	1
		TOTAL =	11

NOTE: TREE PLACEMENT SHALL BE COORDINATED WITH ANY PROPOSED UTILITIES. FINAL TREE PLACEMENT WILL BE DETERMINED BY THE ENGINEER AND APPROVED BY McHENRY COUNTY PRIOR TO INSTALLATION.

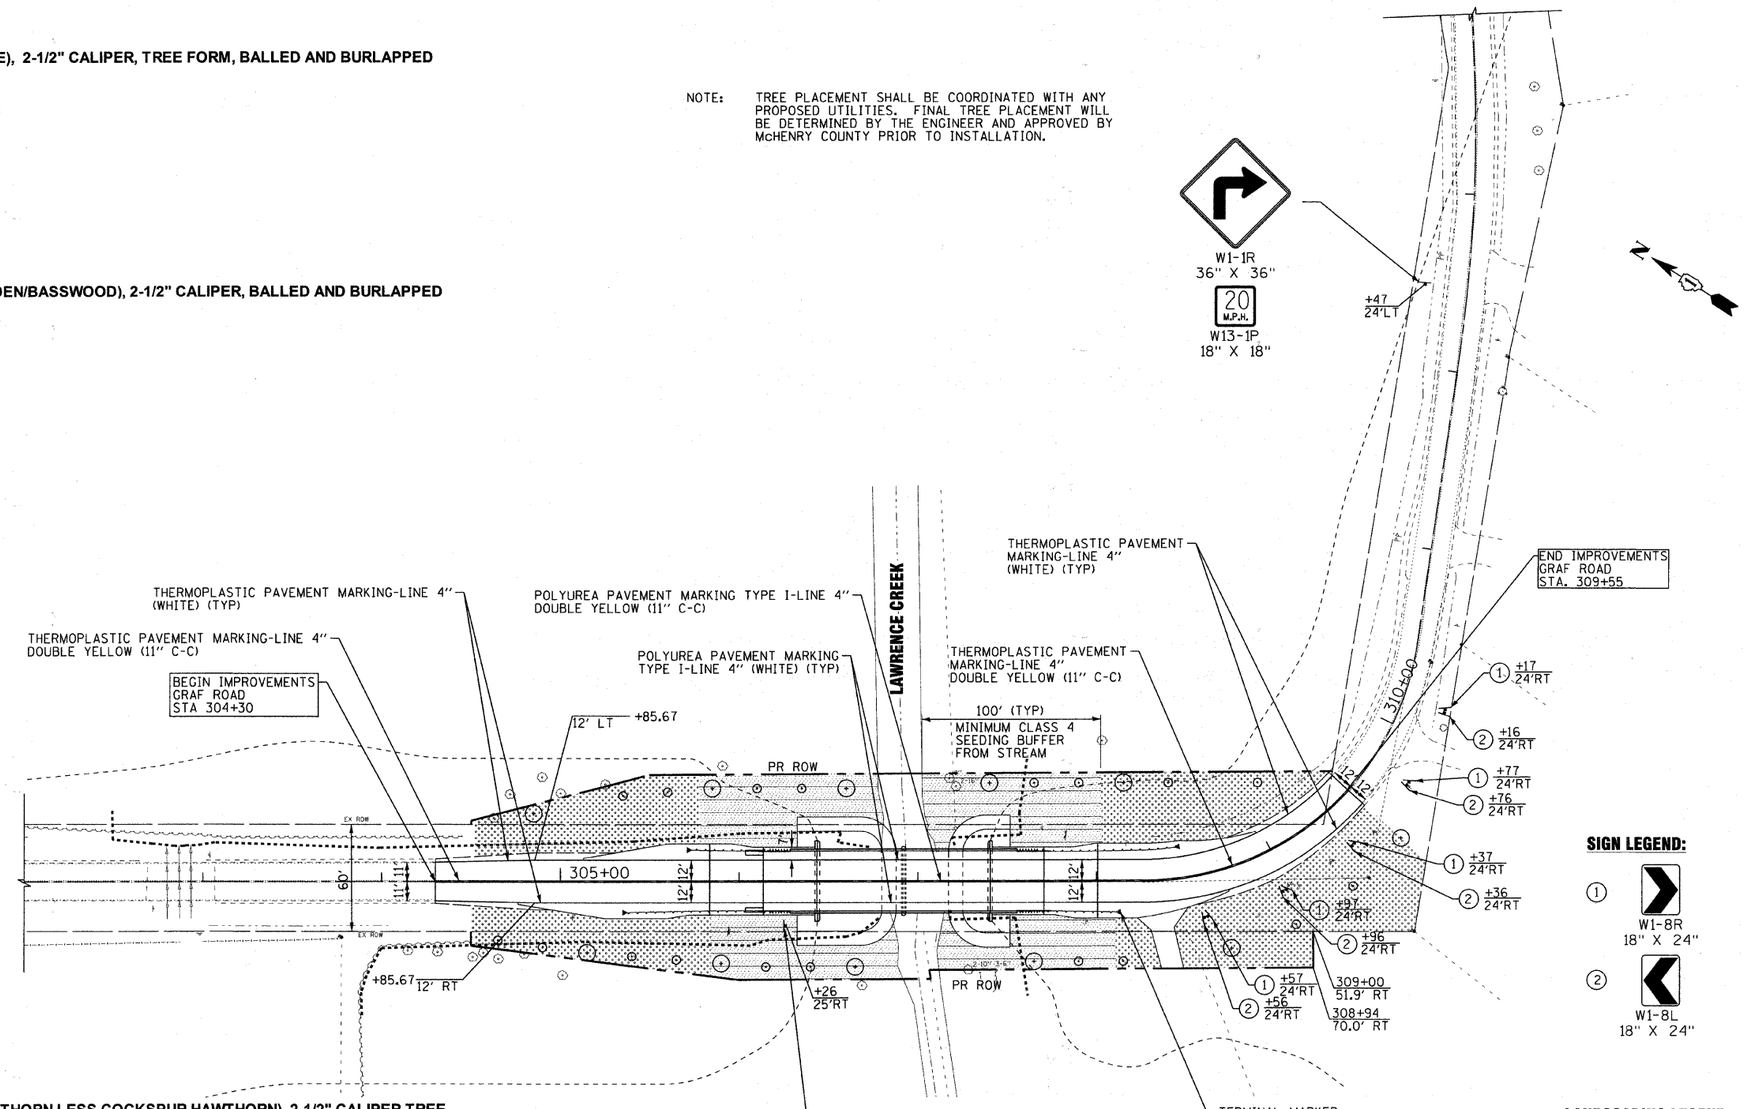

TREE, CRATAEGUS CRUSGALLI INERMIS (THORN LESS COCKSPUR HAWTHORN), 2-1/2" CALIPER TREE FORM, BALLED AND BURLAPPED

STA	Offset	Side	Quantity
304+65	33	RT	1
304+90	37	RT	1
305+35	48	LT	1
305+60	50	LT	1
306+15	48	RT	1
306+40	48	RT	1
307+65	55	LT	1
307+90	45	RT	1
307+90	55	LT	1
308+15	45	RT	1
		TOTAL =	10

GRAF ROAD

SIGN LEGEND:

① W1-8R 18" X 24"

② W1-8L 18" X 24"

LANDSCAPING LEGEND:

TOPSOIL FURNISH AND PLACE, 6" SEEDING, CLASS 2A, HEAVY DUTY EROSION CONTROL BLANKET AND NUTRIENTS

TOPSOIL FURNISH AND PLACE 6" SEEDING, CLASS 4, HEAVY DUTY EROSION CONTROL BLANKET AND NUTRIENTS

FLOODPLAIN

WETLAND BOUNDARY

PROPOSED TREE

COPYRIGHT © 2011 BY BAXTER & WOODMAN, INC.
STATE OF ILLINOIS - PROFESSIONAL DESIGN FIRM
LICENSE NO. - 184-001021 - EXPIRES 4/30/2011
...\plotdriver\PDF22x34.plt
...\PH2\Graf East\071224L.tbl
U:\Crystal Lake\MCDOT\071224 - Graf Road bridges\CADD-SURVEY\DRAWINGS\DGNS\PHASE II\Graf East\071224-GrafEast-PM.dgn
2/7/2011 10:45:51 PM

DESIGNED - CAC	REVISED - 12/31/10 PER MCDOT	**MCHENRY COUNTY DIVISION OF TRANSPORTATION** **GRAF ROAD BRIDGE OVER** **LAWRENCE CREEK**	**STRIPING, SIGNING AND LANDSCAPING PLAN**
DRAWN - BCD	REVISED - 02/01/11 PER MCDOT		
CHECKED - MDW	REVISED - 02/01/11 PER IDOT		
DATE - 10/08/10	FILE -		SCALE: 1" = 40' STA. 302+00 TO STA. 310+00

TR RTE	SECTION	COUNTY	TOTAL SHEETS	SHEET NO.
0037	06-00322-00-BR	MCHENRY	54	23
	C-91-358-06	CONTRACT NO. 63569		
FED. ROAD DIST. NO. 1	ILLINOIS	FED. AID PROJECT	BROS-0001(683)	