PLAN	DATE
SURVEYED	
PLOTTED	
ALIGNMENT CHECKED	
NOTE BOOK	BY
NO.	
CADD FILE NAME	

PROFILE	DATE
SURVEYED	
PLOTTED	
GRADES CHECKED	
NOTE BOOK	BY
NO.	
STRUCTURE NO(S).	CHK'D

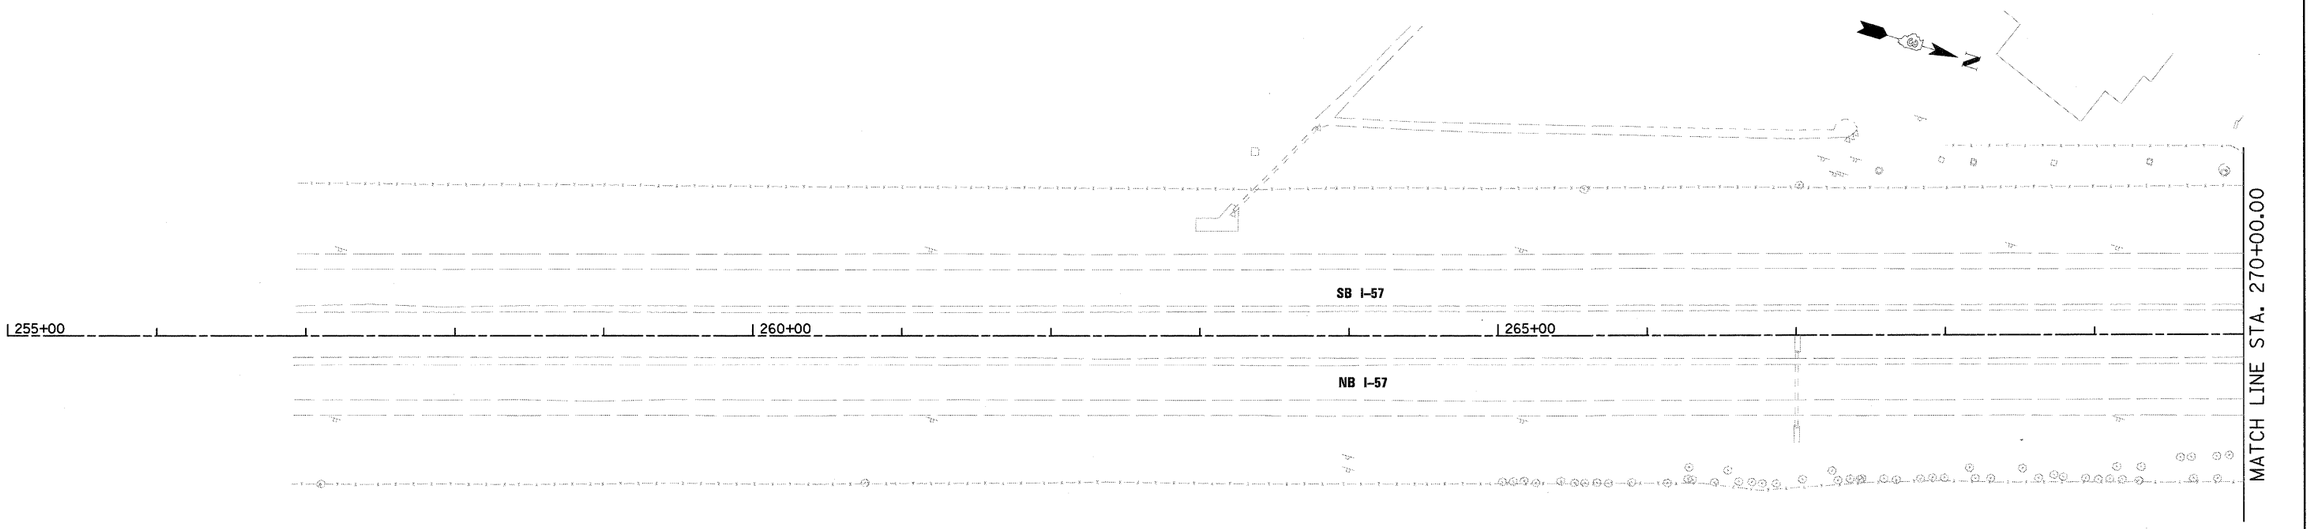

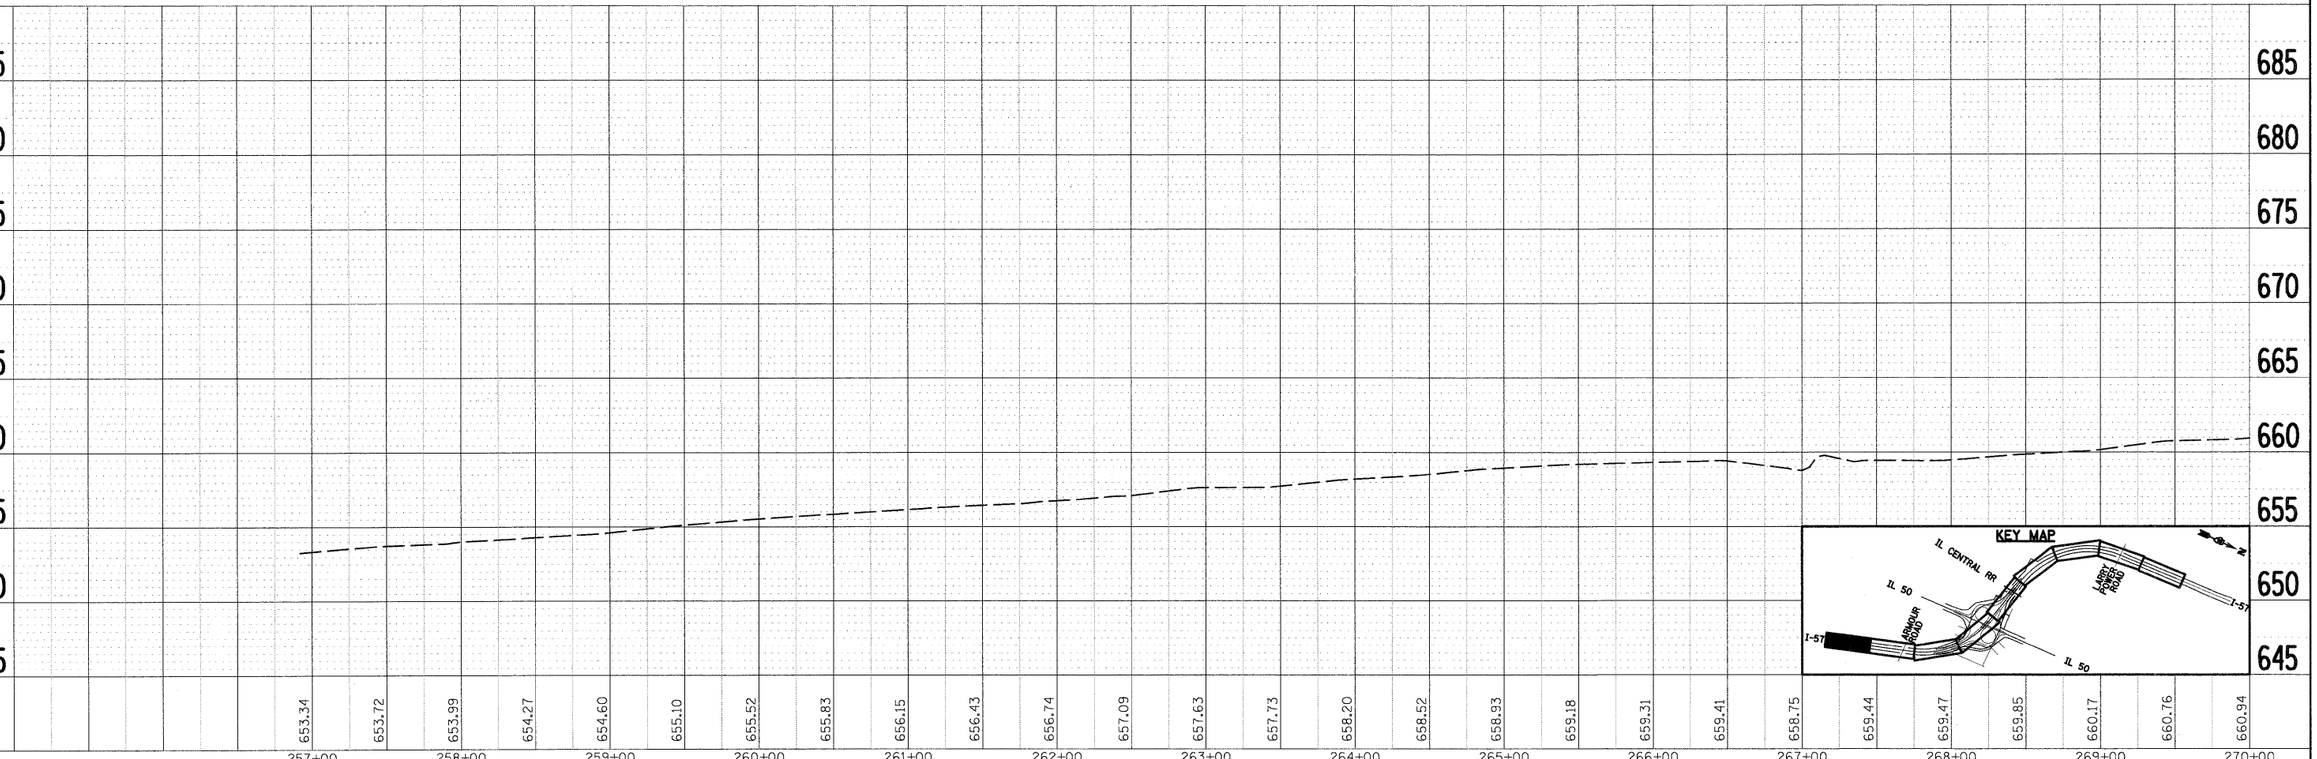

FILE NAME =	USER NAME = Eric.G	DESIGNED - JTF	REVISED -
I:\Dgn\sheets\pp001.dgn		DRAWN - JTF	REVISED -
	PLOT SCALE = 1:50	CHECKED - EJG	REVISED -
	PLOT DATE = 12/22/2010	DATE - 12/17/10	REVISED -

STATE OF ILLINOIS
DEPARTMENT OF TRANSPORTATION

I-57 PROPOSED PLAN AND PROFILE

SCALE: | SHEET NO. OF SHEETS | STA. TO STA.

F.A.I RTE.	SECTION	COUNTY	TOTAL SHEETS	SHEET NO.
57	(46-2) I, HBR, VBR	KANKAKEE	558	51
		CONTRACT NO. 66409		
FED. ROAD DIST. NO. 3	ILLINOIS	FED. AID PROJECT		