PLAN
SURVEYED
PLOTTED
ALIGNMENT CHECKED
RT. OF WAY CHECKED
CADD FILE NAME
NOTE BOOK
NO.
BY
DATE

ROFILE
SURVEYED
PLOTTED
GRADES CHECKED
BEN. NOTED
STRUCTURE NOTATNS CHKD
NOTE BOOK
NO.
BY
DATE

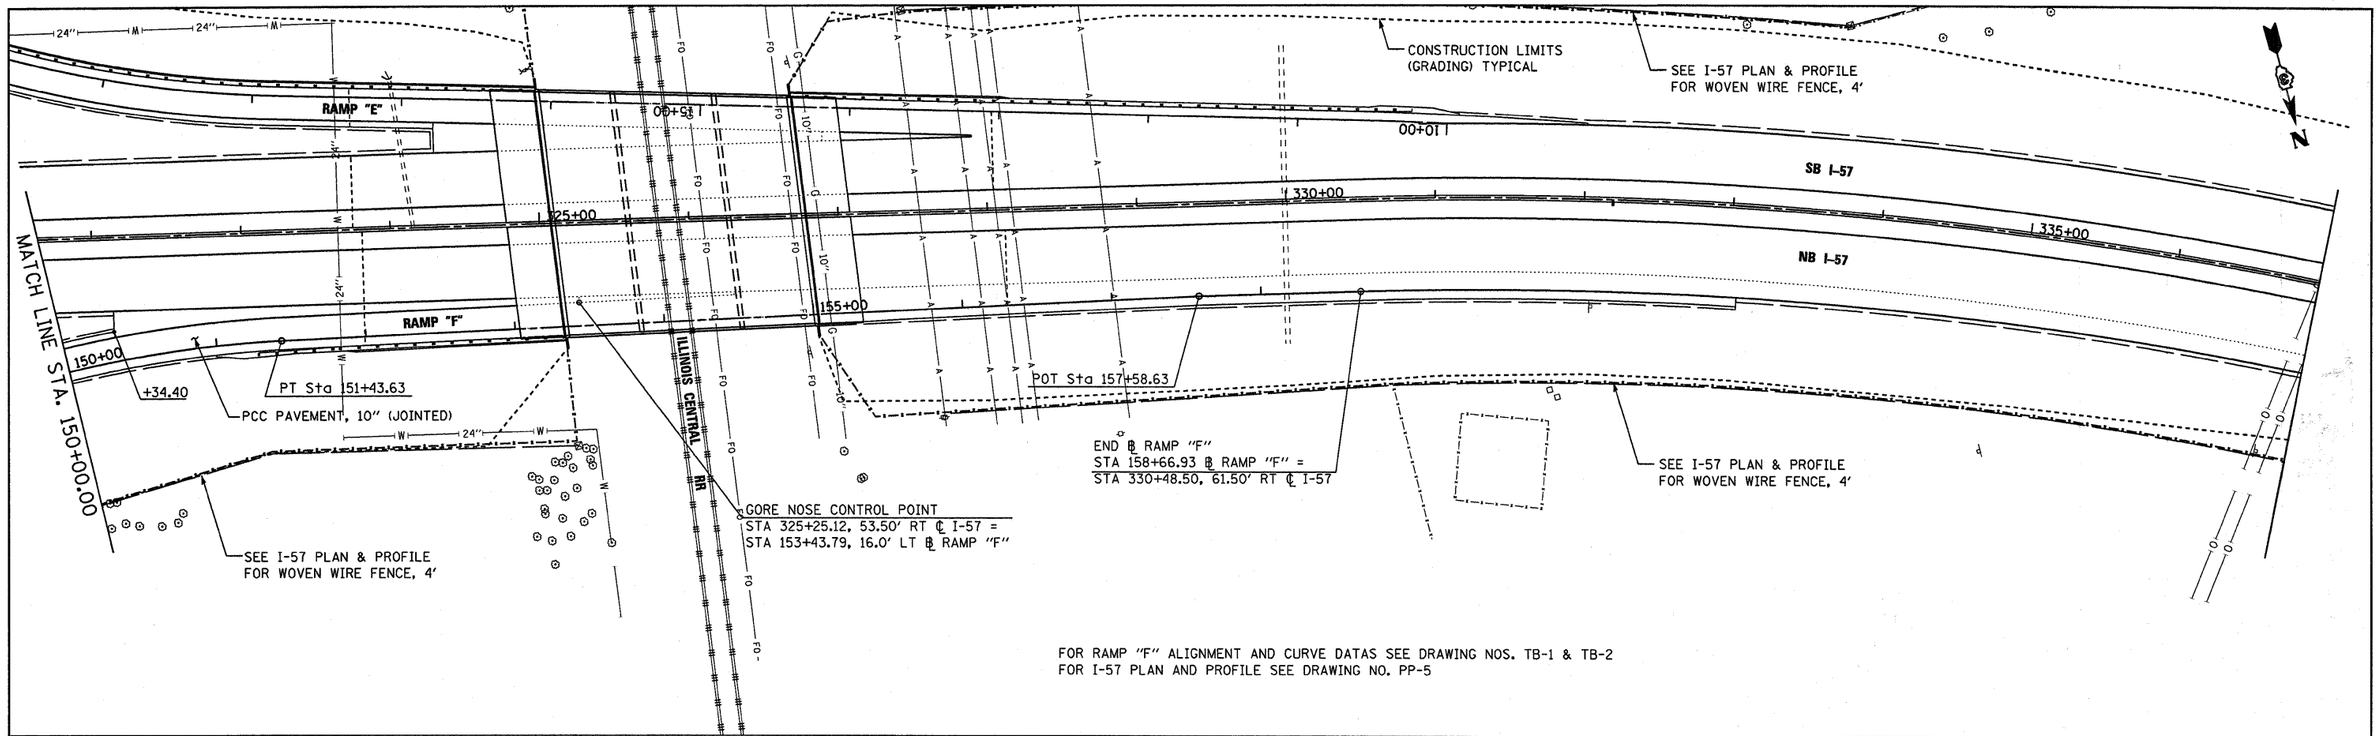

FOR RAMP "F" ALIGNMENT AND CURVE DATAS SEE DRAWING NOS. TB-1 & TB-2
FOR I-57 PLAN AND PROFILE SEE DRAWING NO. PP-5

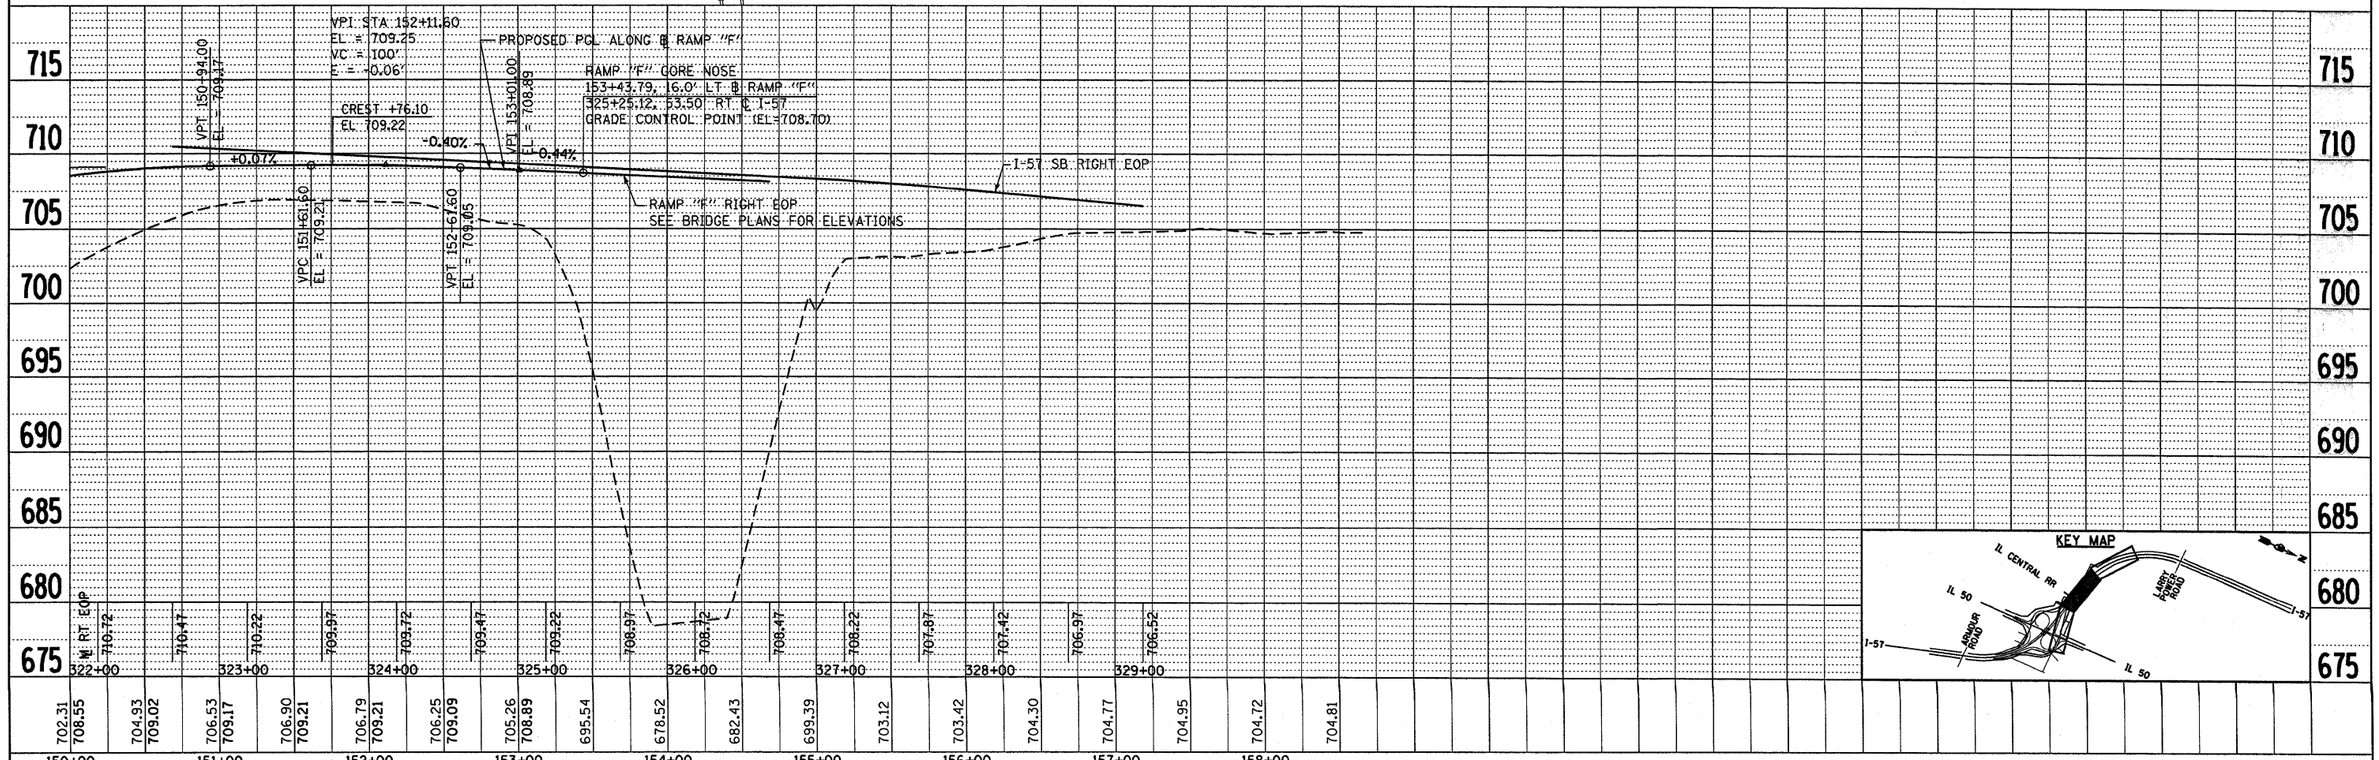

| | | |