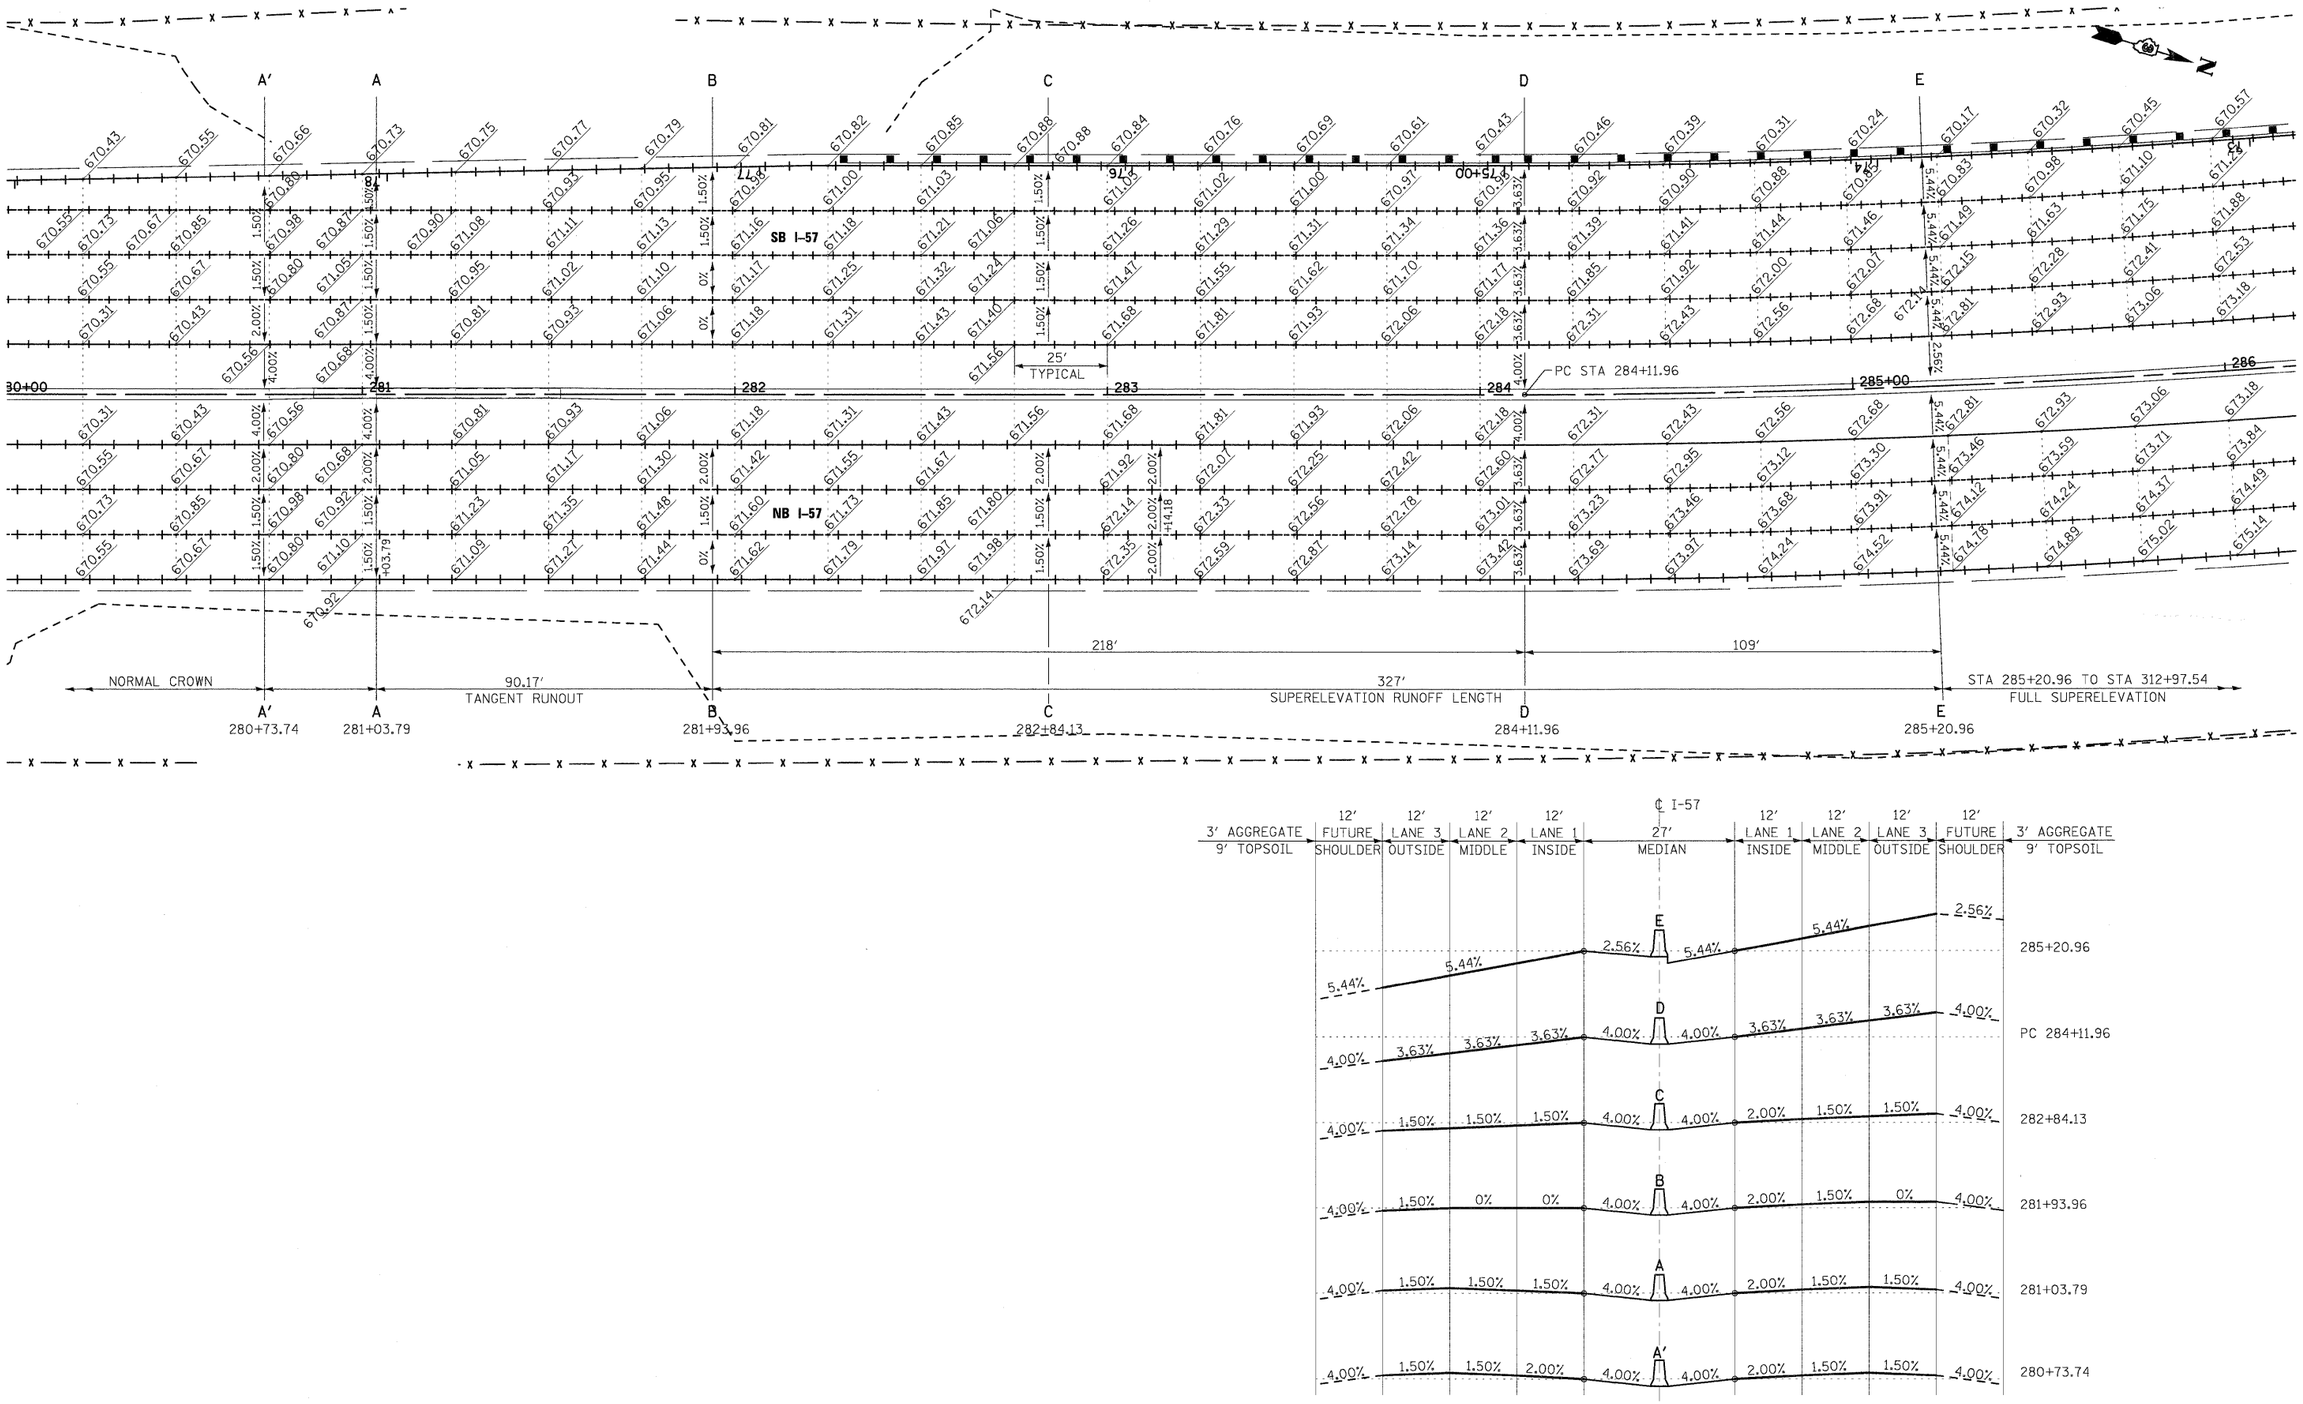

FILE NAME = I:\Dgn\sheets\se001.dgn	USER NAME = EricG	DESIGNED - JTF	REVISED -	**STATE OF ILLINOIS DEPARTMENT OF TRANSPORTATION**	**SUPERELEVATION TRANSITIONS AND DETAILS**				F.A.I RTE.	SECTION	COUNTY	TOTAL SHEETS	SHEET NO.
		DRAWN - JTF	REVISED -						57	(46-2) I, HBR, VBR	KANKAKEE	558	175
	PLOT SCALE = 1:20	CHECKED - EJG	REVISED -								CONTRACT NO. 66409		
	PLOT DATE = 12/22/2010	DATE - 12/17/10	REVISED -		SCALE:	SHEET NO. OF SHEETS	STA.	TO STA.	FED. ROAD DIST. NO. 3	ILLINOIS	FED. AID PROJECT		