| FINAL SURVEY | NOTE BOOK | NO. | SURVEYED | PLOTTED | TEMPLATE | AREAS | AREAS CHECKED | BY | DATE |
|---|---|---|---|---|---|---|---|---|---|
| ORIGINAL SURVEY | NOTE BOOK | NO. | SURVEYED | PLOTTED | TEMPLATE | AREAS | AREAS CHECKED | BY | DATE |

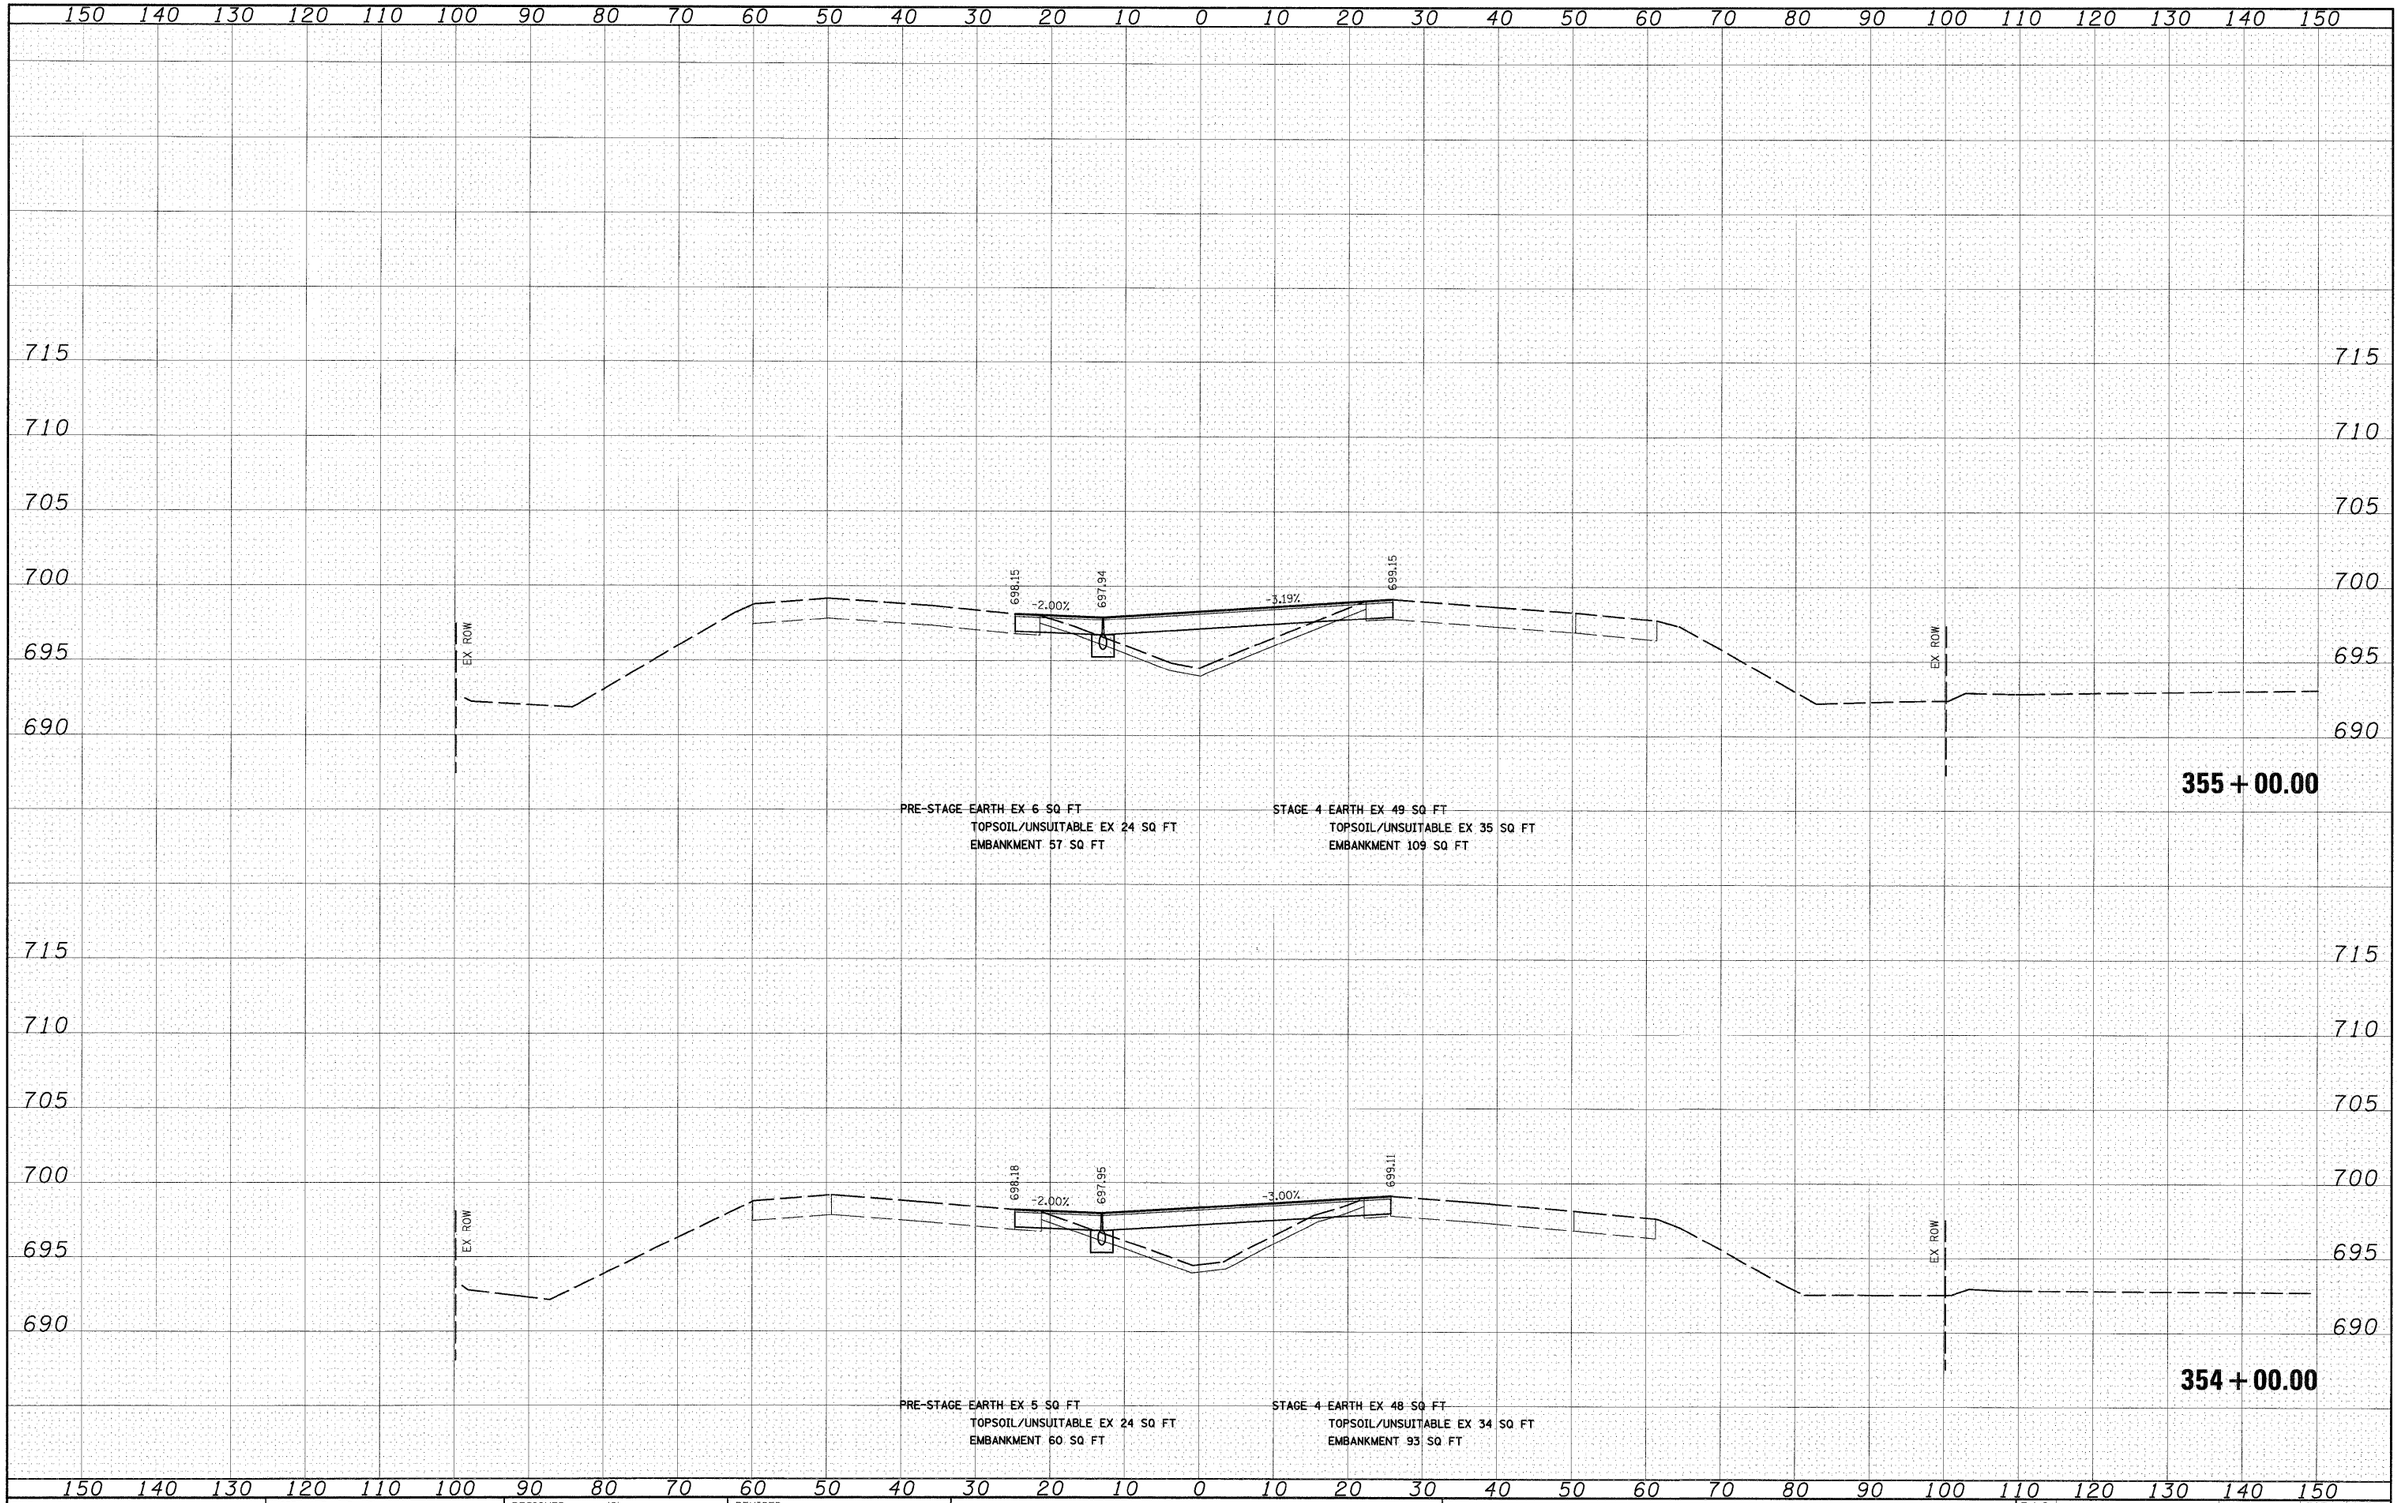


| ORIGINAL SURVEY | NOTE BOOK | NO. | SURVEYED | PLOTTED | TEMPLATE | AREAS | AREAS CHECKED | BY | DATE |
|---|---|---|---|---|---|---|---|---|---|

| | | | |
|---|---|---|---|
| FILE NAME = I:\Dgn\sheets\xs021.dgn | USER NAME = EricG | DESIGNED - JCL | REVISED - |
| | | DRAWN - JCL | REVISED - |
| | PLOT SCALE = 1:10 | CHECKED - EJG | REVISED - |
| | PLOT DATE = 12/21/2010 | DATE - 12/17/10 | REVISED - |

**STATE OF ILLINOIS**
**DEPARTMENT OF TRANSPORTATION**

**I-57 TEMPORARY PAVEMENT CROSS SECTIONS**

SCALE: 1"=10'H; 1"=5'V | SHEET NO. 12 OF 21 SHEETS | STA. 354+00.00 TO STA. 355+00.00

| F.A.I RTE. | SECTION | COUNTY | TOTAL SHEETS | SHEET NO. |
|---|---|---|---|---|
| 57 | (46-2) I, HBR, VBR | KANKAKEE | 558 | 416 |
| | XS-TI57-12 | CONTRACT NO. 66409 | | |
| FED. ROAD DIST. NO. 3 | ILLINOIS | FED. AID PROJECT | | |