FINAL SURVEY	NOTE BOOK	NO.
SURVEYED		
PLOTTED		
TITLE ATC		
AREAS		
AREAS CHECKED		

BY	DATE

150 140 130 120 110 100 90 80 70 60 50 40 30 20 10 0 10 20 30 40 50 60 70 80 90 100 110 120 130 140 150

675 670 665 660 655

279+00.00

STAGE 1 EARTH EX 48 SQ FT
TOPSOIL/UNSUITABLE EX 17 SQ FT
EMBANKMENT 5 SQ FT

STAGE 2 EARTH EX 41 SQ FT
TOPSOIL/UNSUITABLE EX 23 SQ FT
EMBANKMENT 64 SQ FT

STAGE 3 EARTH EX 23 SQ FT
TOPSOIL/UNSUITABLE EX 18 SQ FT
EMBANKMENT 56 SQ FT

STAGE 4 EARTH EX 0 SQ FT
TOPSOIL/UNSUITABLE EX 0 SQ FT
EMBANKMENT 0 SQ FT

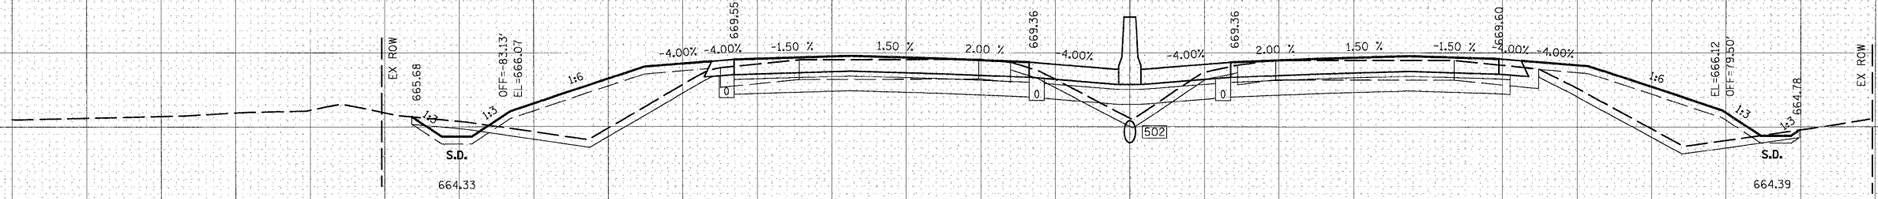

278+00.00

STAGE 1 EARTH EX 40 SQ FT
TOPSOIL/UNSUITABLE EX 17 SQ FT
EMBANKMENT 10 SQ FT

STAGE 2 EARTH EX 31 SQ FT
TOPSOIL/UNSUITABLE EX 22 SQ FT
EMBANKMENT 67 SQ FT

STAGE 3 EARTH EX 21 SQ FT
TOPSOIL/UNSUITABLE EX 19 SQ FT
EMBANKMENT 66 SQ FT

STAGE 4 EARTH EX 0 SQ FT
TOPSOIL/UNSUITABLE EX 0 SQ FT
EMBANKMENT 0 SQ FT

150 140 130 120 110 100 90 80 70 60 50 40 30 20 10 0 10 20 30 40 50 60 70 80 90 100 110 120 130 140 150

ORIGINAL SURVEY	NOTE BOOK	NO.
SURVEYED		
PLOTTED		
TITLE ATC		
AREAS		
AREAS CHECKED		

BY	DATE

FILE NAME = I:\Dgn\sheets\xs0201.dgn	USER NAME = EricG	DESIGNED - JCL	REVISED -
		DRAWN - JCL	REVISED -
	PLOT SCALE = 1:10	CHECKED - EJG	REVISED -
	PLOT DATE = 12/21/2010	DATE - 12/17/10	REVISED -

STATE OF ILLINOIS
DEPARTMENT OF TRANSPORTATION

I-57 CROSS SECTIONS

SCALE: 1"=10'H; 1"=5'V | SHEET NO. 3 OF 53 SHEETS | STA. 278+00.00 TO STA. 279+00.00

F.A.I RTE.	SECTION	COUNTY	TOTAL SHEETS	SHEET NO.
57	(46-2) I, HBR, VBR	KANKAKEE	558	454
	XS-I57-03	CONTRACT NO. 66409		
FED. ROAD DIST. NO. 3	ILLINOIS	FED. AID PROJECT		