EXISTING STRUCTURE TYPICAL SECTION

S.N. 074-0008

F.A.S. 1517 (US 150)

STATION	TO	STATION
4+89.42		5+60.59

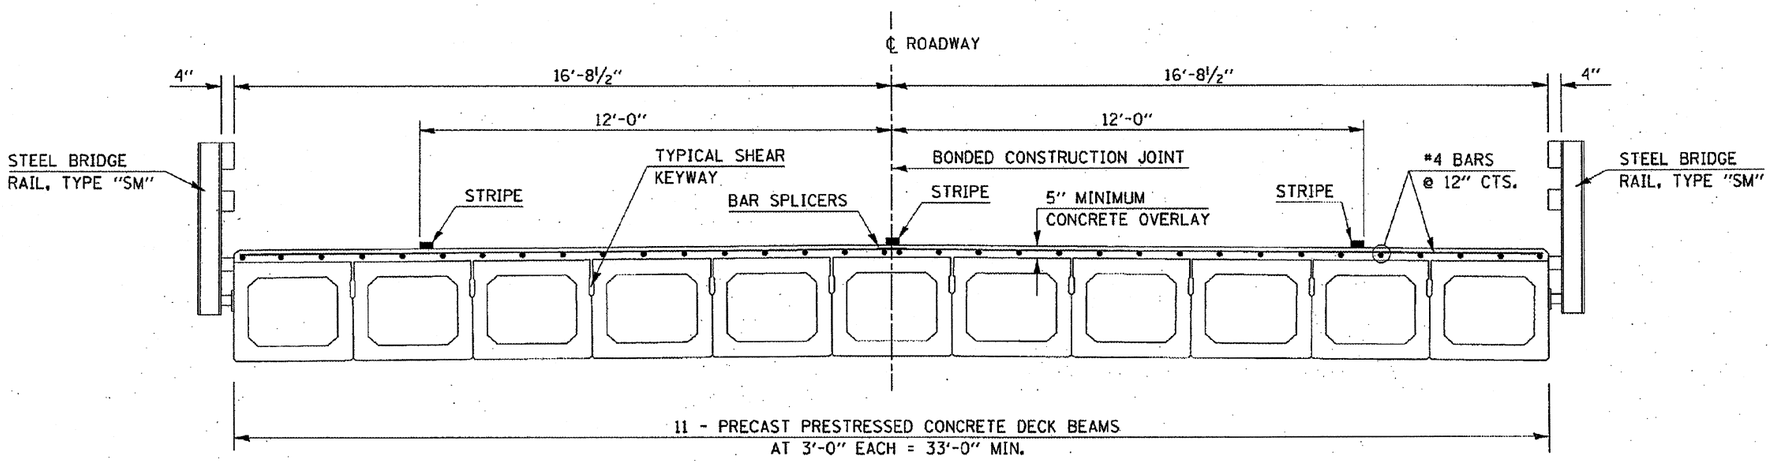

PROPOSED STRUCTURE TYPICAL SECTION AND STAGE CONSTRUCTION DETAILS

S.N. 074-0008 F.A.S. 1517 (US 150)

STATION	TO	STATION
4+89.42		5+60.59

SHOWN FOR INFORMATION ONLY

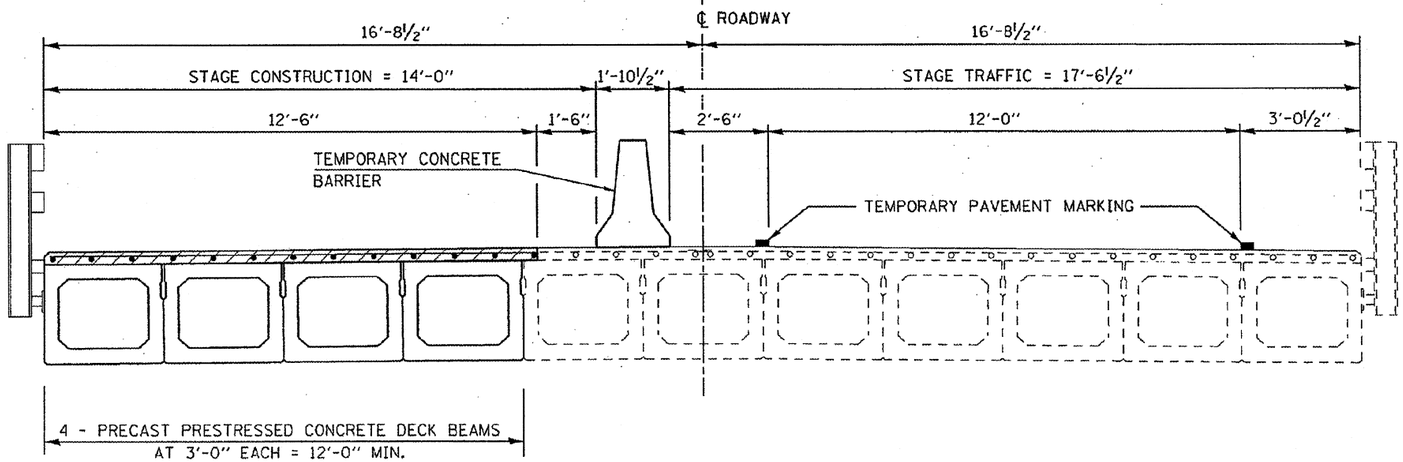

FILE NAME = c:\projects\d5708099\78099plans.dgn	USER NAME = colliarbw	DESIGNED - RTB	REVISED -
		DRAWN - JRP	REVISED -
	PLOT SCALE = 100.0000 ' / IN.	CHECKED -	REVISED -
	PLOT DATE = 2/6/2008	DATE - 12-19-2007	REVISED -

STATE OF ILLINOIS
DEPARTMENT OF TRANSPORTATION

EXISTING AND PROPOSED STRUCTURE TYPICAL SECTIONS AND STAGE CONSTRUCTION DETAILS

SCALE: NONE | SHEET NO. 1 OF 1 SHEETS | STA. | TO STA.

F.A.S. RTE.	SECTION	COUNTY	TOTAL SHEETS	SHEET NO.
1517	D5 BEAM REPLACE 2008-2	PIATT	18	6
		CONTRACT NO. 70699		
FED. ROAD DIST. NO.	ILLINOIS	FED. AID PROJECT		

FILE NAME = $FILEL$	USER NAME = $USER$	DESIGNED - JDS	REVISED -
		DRAWN - WLL	REVISED -
	PLOT SCALE = $SCALE$	CHECKED - RJA	REVISED -
	PLOT DATE = $DATE$	DATE -	REVISED -

STATE OF ILLINOIS
DEPARTMENT OF TRANSPORTATION

US 150 OVER SALT CREEK
EXISTING BRIDGE PLANS

SCALE: | SHEET NO. OF SHEETS | STA. | TO STA.

F.A.S. RTE.	SECTION	COUNTY	TOTAL SHEETS	SHEET NO.
1517	11BR-1	PIATT	48	45
		CONTRACT NO. 70613		
	ILLINOIS	FED. AID PROJECT		