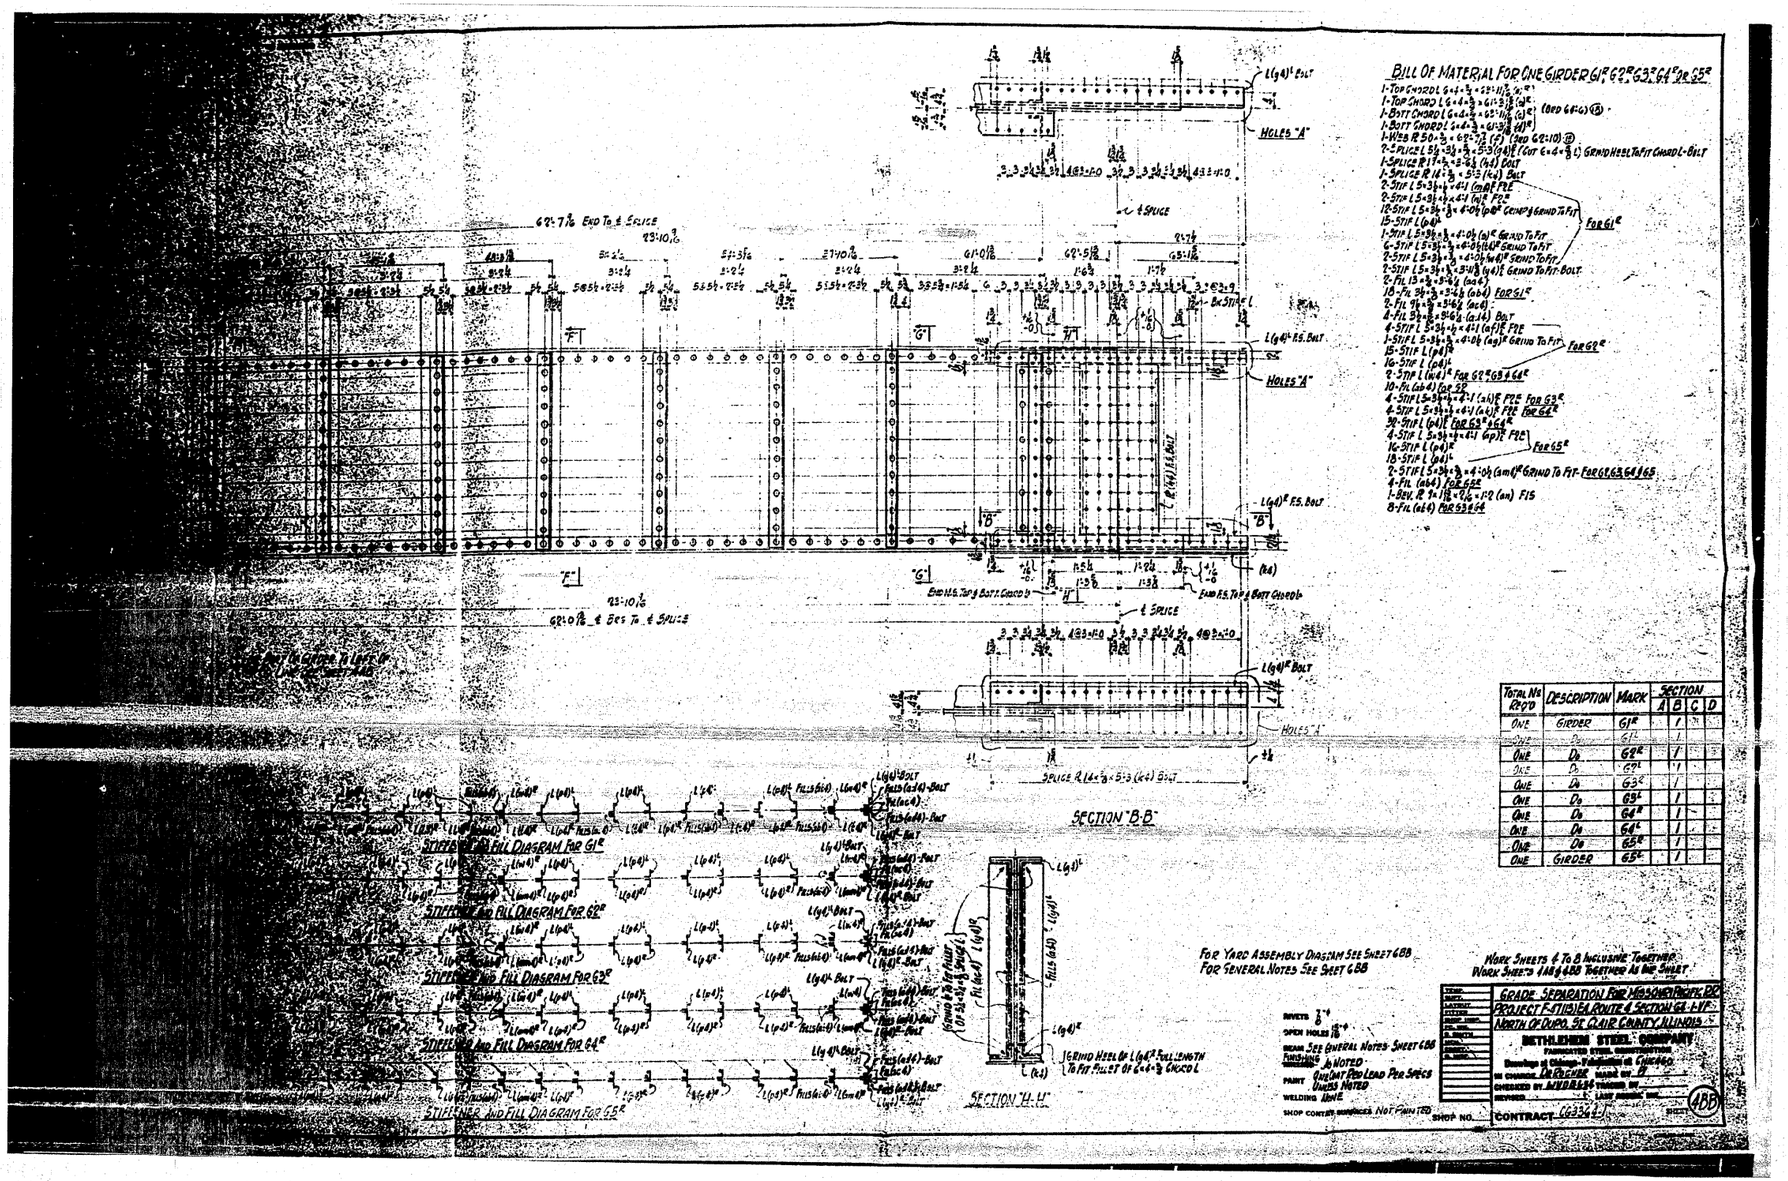

TOTAL NO REQ'D	DESCRIPTION	MARK	SECTION A	B	C	D
ONE	GIRDER	G1R	1			
ONE	"	G2R	1			
ONE	"	G3R	1			
ONE	"	G4R	1			
ONE	"	G5R	1			

FOR INFORMATION ONLY

FILE NAME = c:\pw_work\pwidot\tharprl\dms71738\D876882-sht-fab-plans.dgn	USER NAME = tharprl	DESIGNED -	REVISED -
		DRAWN -	REVISED -
	PLOT SCALE = 50.0000 ' / IN.	CHECKED -	REVISED -
	PLOT DATE = 5/17/2010	DATE -	REVISED -

STATE OF ILLINOIS
DEPARTMENT OF TRANSPORTATION

EXISTING STEEL SHOP DRAWINGS

SCALE: N/A | SHEET NO. OF 67 SHEETS | STA. | TO STA.

F.A.P. RTE.	SECTION	COUNTY	TOTAL SHEETS	SHEET NO.
312	64-1VBR	ST. CLAIR	259	174
		CONTRACT NO. 76882		
	ILLINOIS FED. AID PROJECT			