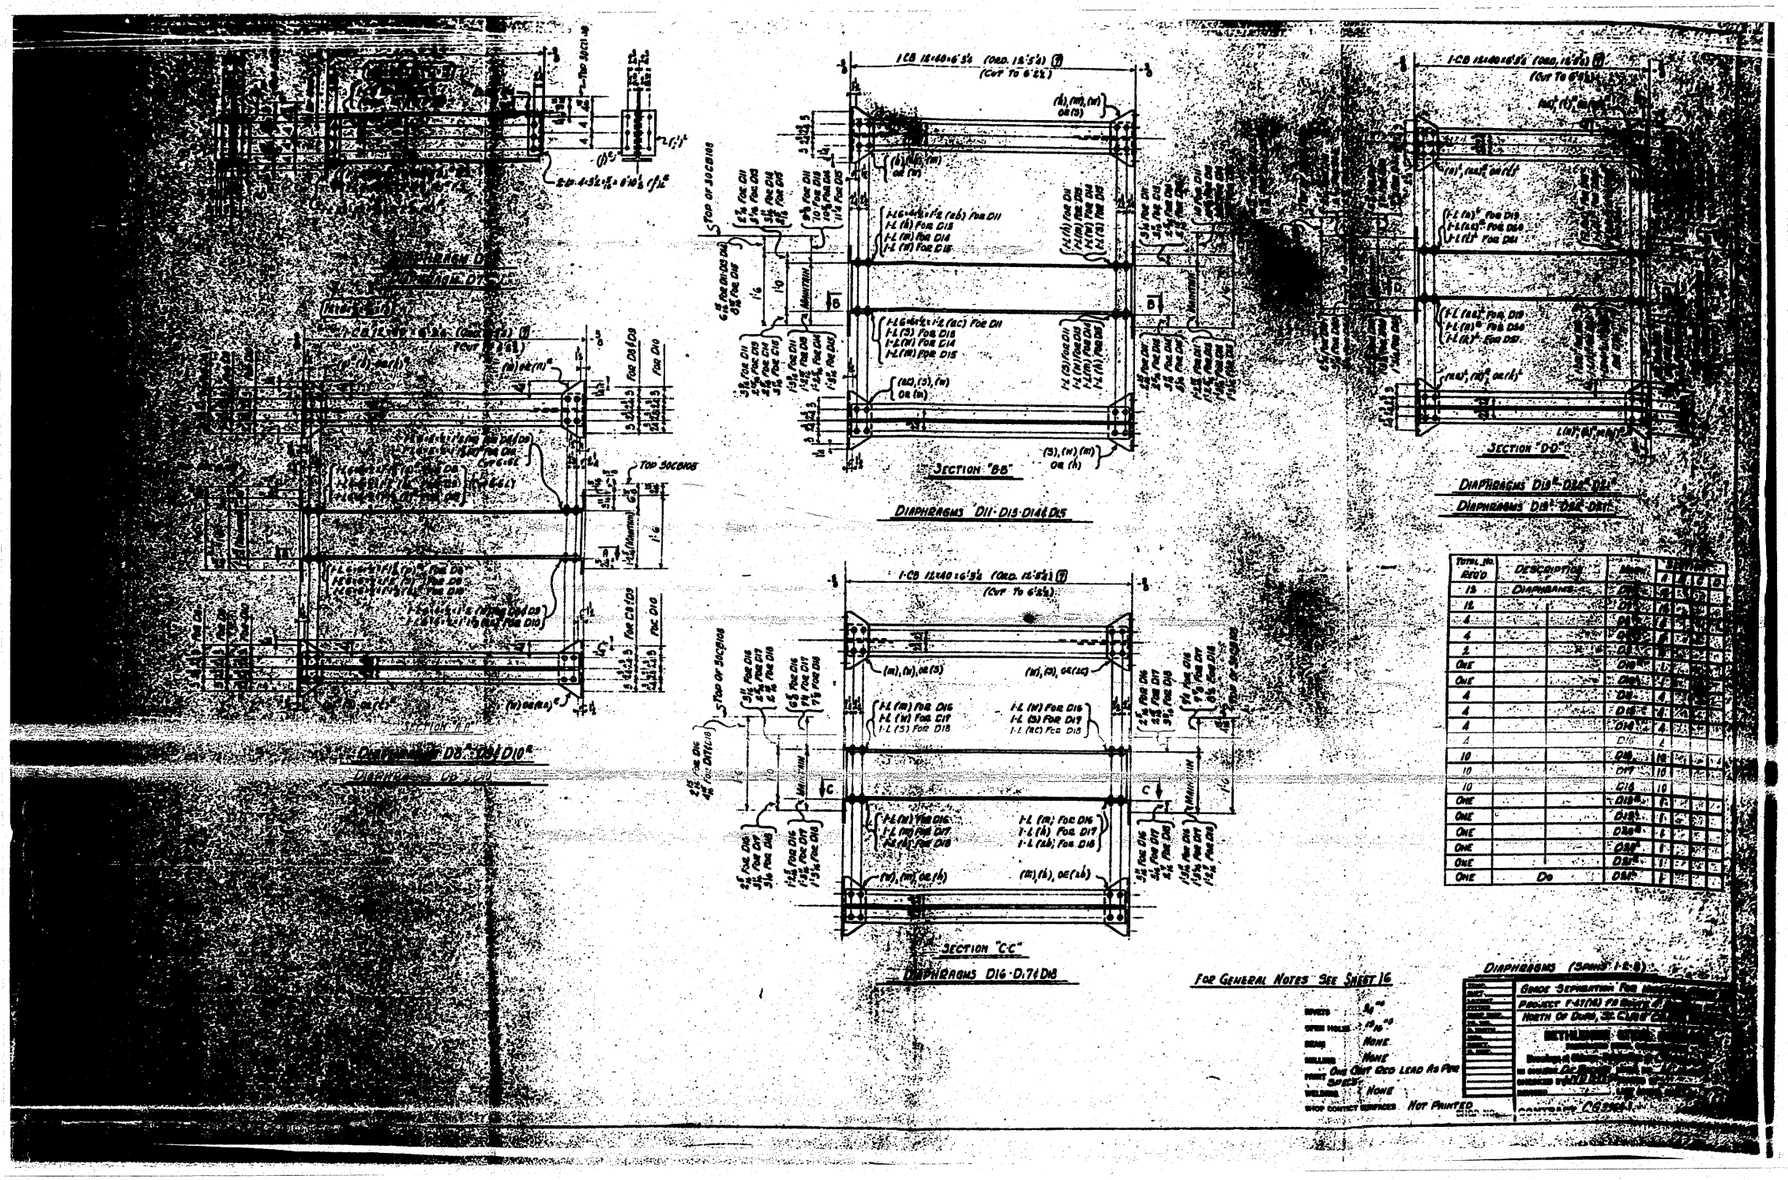

FOR INFORMATION ONLY

FILE NAME =	USER NAME = tharpr1	DESIGNED -	REVISED -
c:\pw_work\pwidot\tharpr1\dms71738\D876882-sht-fab-plans.dgn	DRAWN -	REVISED -	
	PLOT SCALE = 50.0000 ' / IN.	CHECKED -	REVISED -
	PLOT DATE = 5/17/2010	DATE -	REVISED -

STATE OF ILLINOIS
DEPARTMENT OF TRANSPORTATION

EXISTING STEEL SHOP DRAWINGS

SCALE: N/A | SHEET NO. OF 67 SHEETS | STA. | TO STA.

F.A.P. RTE.	SECTION	COUNTY	TOTAL SHEETS	SHEET NO.
312	64-1VBR	ST. CLAIR	259	188
		CONTRACT NO. 76882		
		ILLINOIS FED. AID PROJECT		