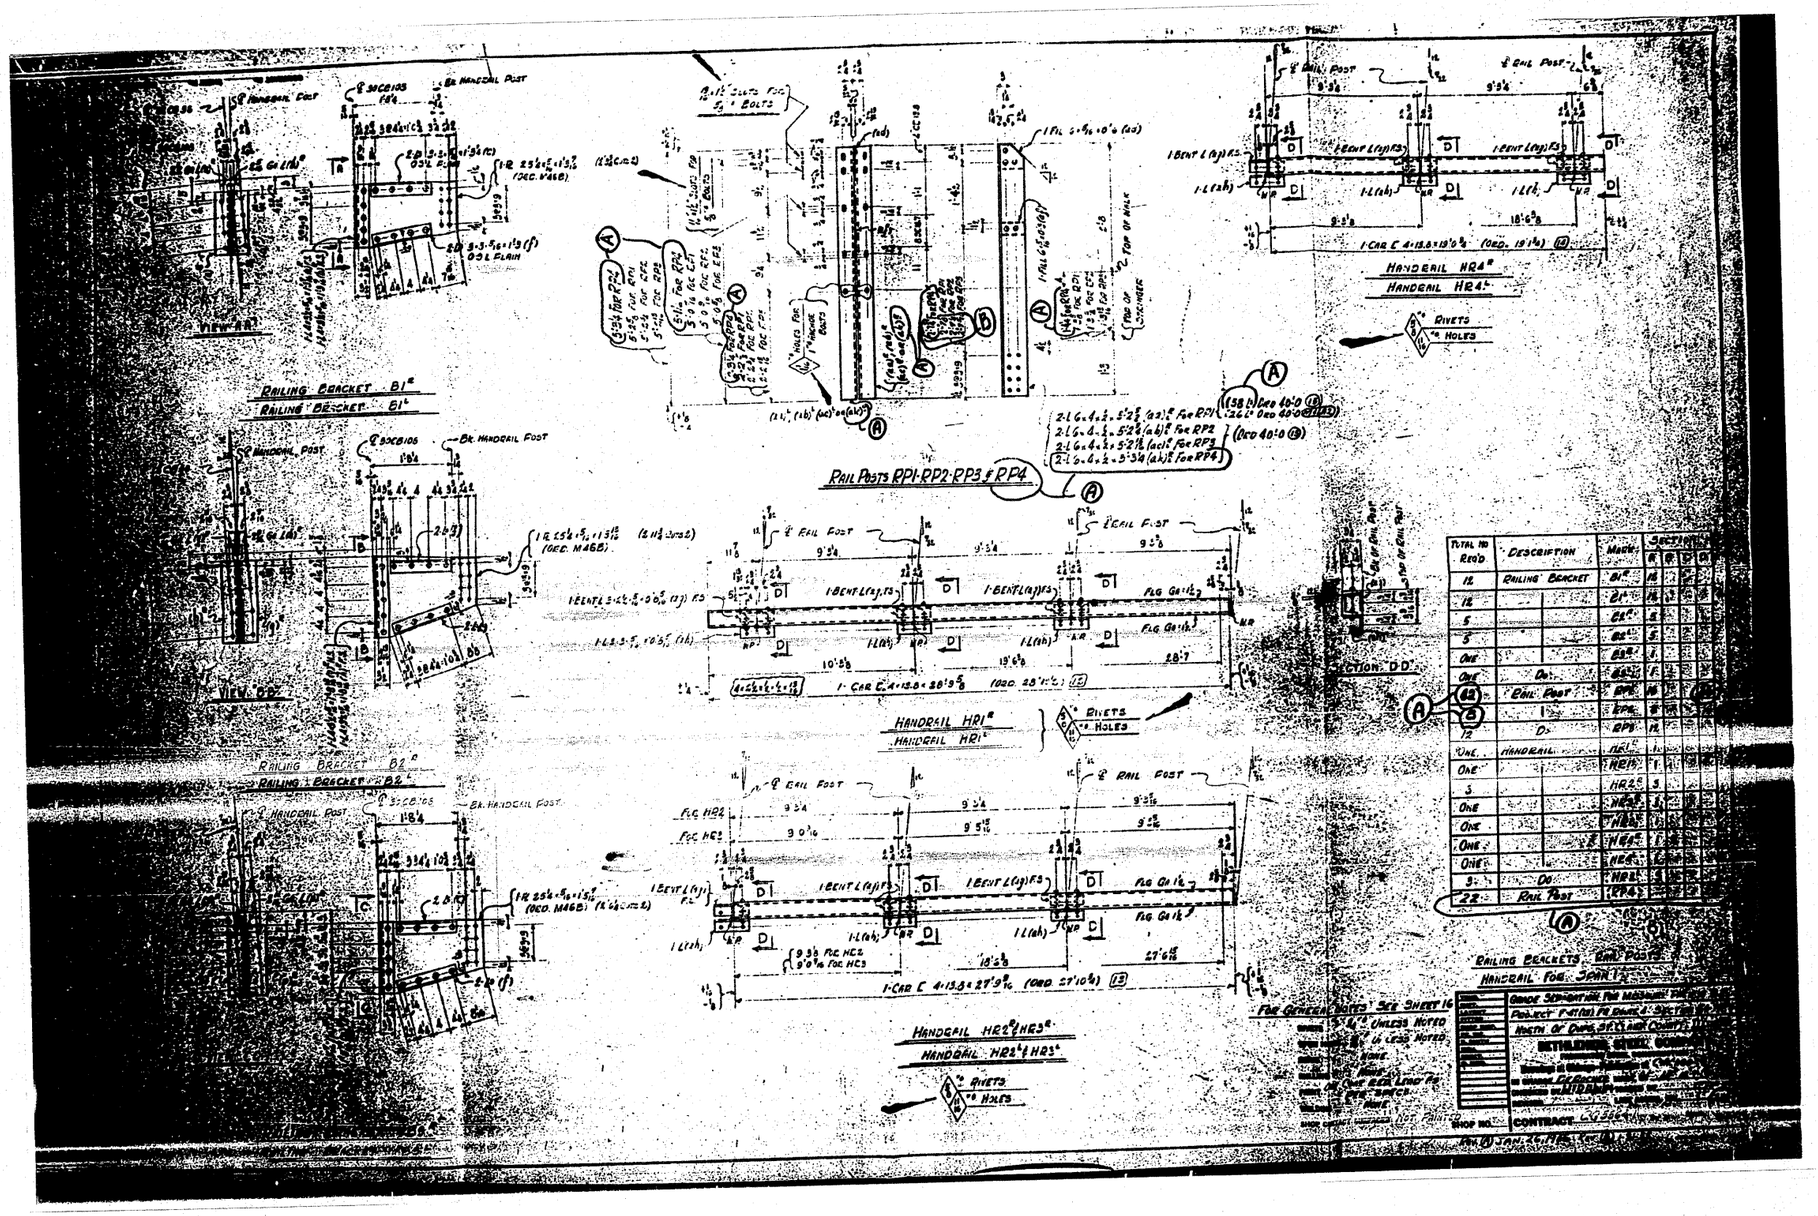

TOTAL NO REQD	DESCRIPTION	MARK	SECTION
12	RAILING BRACKET	B1"	
12		B1"	
5		B2"	
5		B2"	
ONE		BR4"	
ONE		BR4"	
ONE	RAIL POST	RP1	
12		RP2	
ONE	HANDRAIL	HR1"	
ONE		HR1"	
5		HR2" & 3"	
ONE		HR2"	
ONE		HR3"	
ONE		HR2"	
ONE		HR3"	
5	DO	HR2"	
22	RAIL POST	RP4	

FOR INFORMATION ONLY

FILE NAME = c:\pw_work\pwidot\tharprl\dms71738\D876882-sht-fab-plans.dgn	USER NAME = tharprl	DESIGNED -	REVISED -
		DRAWN -	REVISED -
	PLOT SCALE = 50.0000 ' / IN.	CHECKED -	REVISED -
	PLOT DATE = 5/17/2010	DATE -	REVISED -

STATE OF ILLINOIS
DEPARTMENT OF TRANSPORTATION

EXISTING STEEL SHOP DRAWINGS

SCALE: N/A | SHEET NO. OF 67 SHEETS | STA. | TO STA.

F.A.P. RTE.	SECTION	COUNTY	TOTAL SHEETS	SHEET NO.
312	64-1VBR	ST. CLAIR	259	189
		CONTRACT NO. 76882		
	ILLINOIS FED. AID PROJECT			