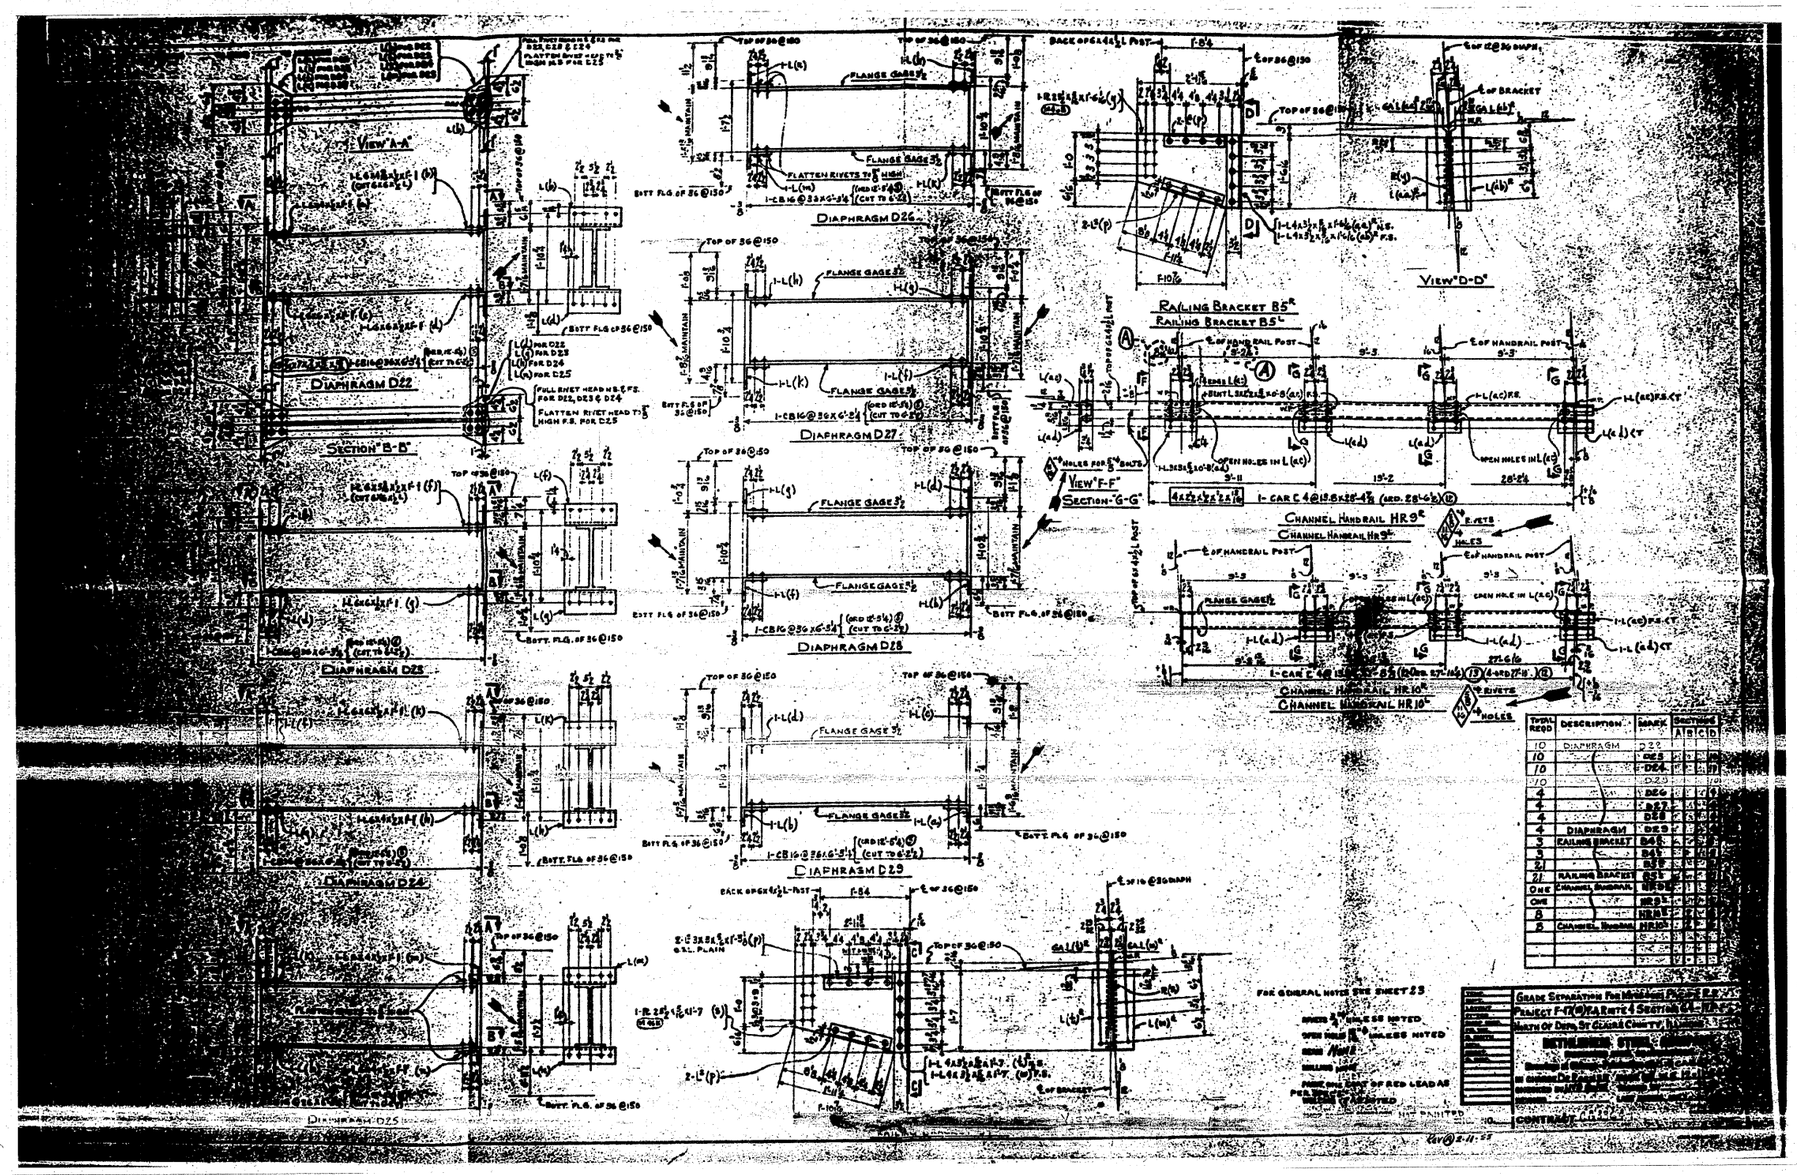

TWIN REQD	DESCRIPTION	MARK	SECTIONS A	B	C	D
10	DIAPHRAGM	D22				
10		D23				
10		D24				
10		D25				
4		D26				
4		D27				
4		D28				
4	DIAPHRAGM	D29				
3	RAILING BRACKET	B4L				
3		B4R				
21		B5L				
21	RAILING BRACKET	B5R				
ONE	CHANNEL HANDRAIL	HR9L				
ONE		HR9R				
8		HR10L				
8	CHANNEL HANDRAIL	HR10R				

FOR INFORMATION ONLY

FILE NAME = c:\pw_work\pwidot\tharp-rl\dms71738\D876882-sht-fab-plans.dgn	USER NAME = tharprl	DESIGNED -	REVISED -	STATE OF ILLINOIS DEPARTMENT OF TRANSPORTATION	EXISTING STEEL SHOP DRAWINGS	F.A.P. RTE.	SECTION	COUNTY	TOTAL SHEETS	SHEET NO.
		DRAWN -	REVISED -			312	64-1VBR	ST. CLAIR	259	196
	PLOT SCALE = 50.0000 ' / IN.	CHECKED -	REVISED -					CONTRACT NO. 76882		
	PLOT DATE = 5/17/2010	DATE -	REVISED -		SCALE: N/A SHEET NO. OF 67 SHEETS STA. TO STA.			ILLINOIS FED. AID PROJECT		