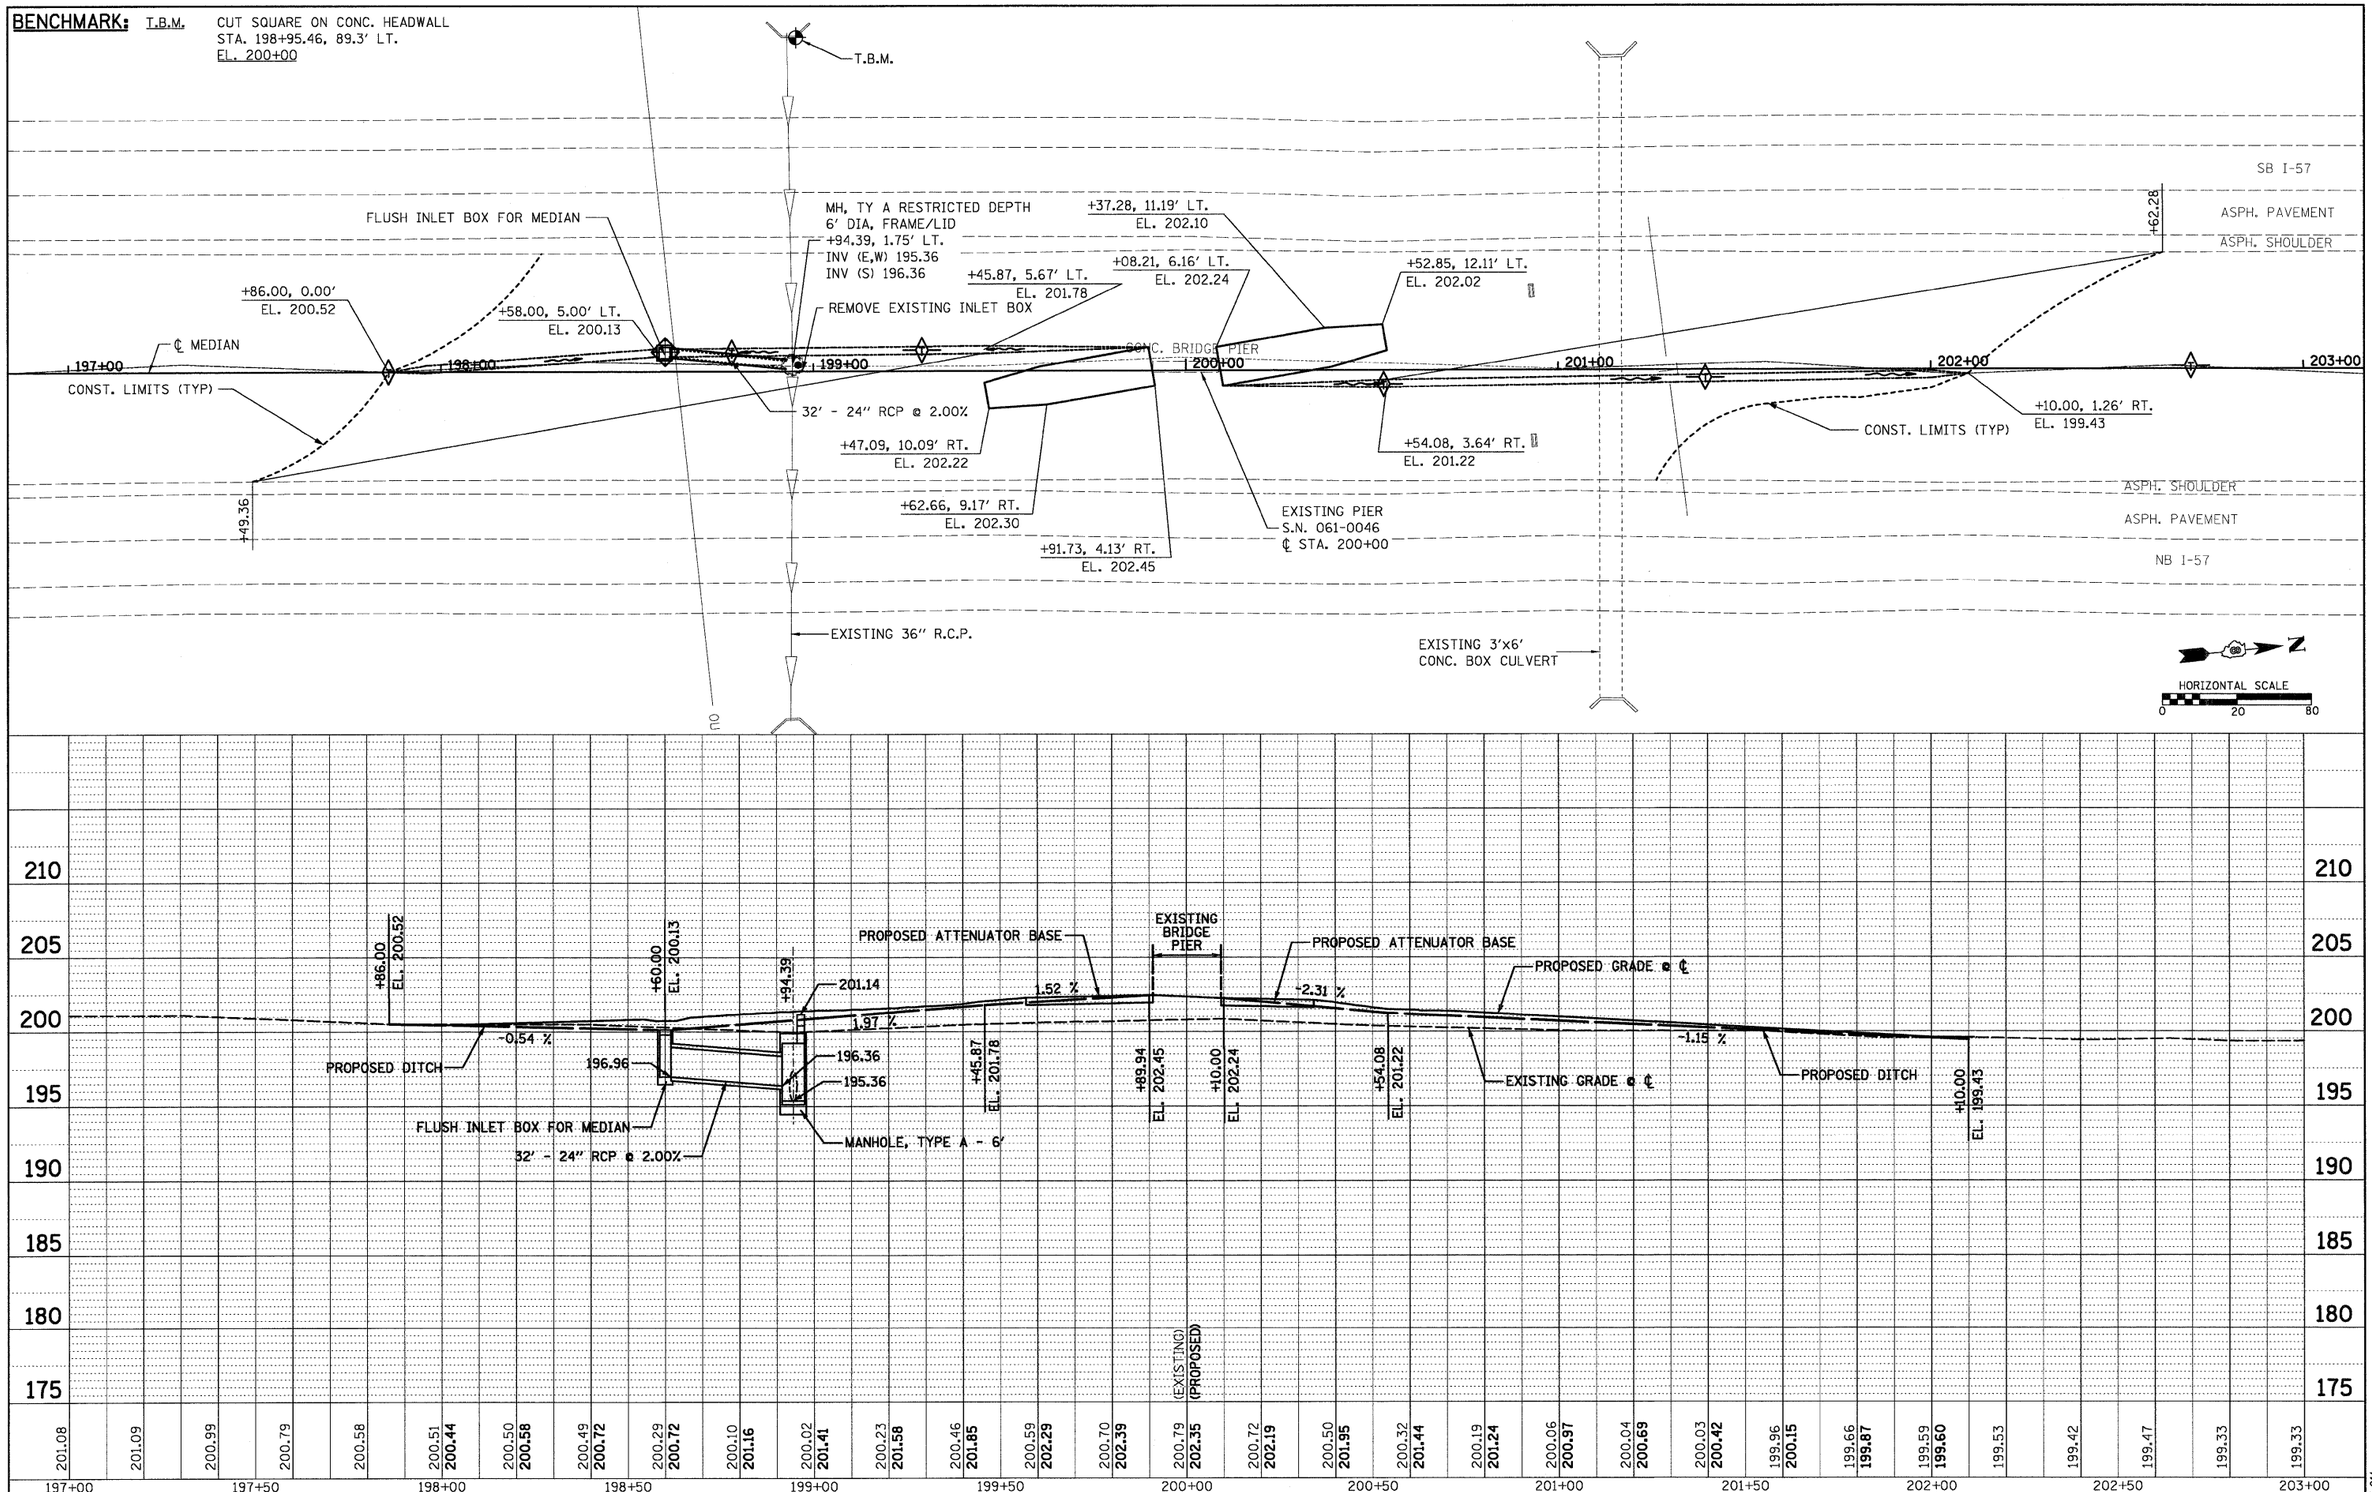

PLAN | NOTE BOOK NO. | SURVEYED | BY | DATE | DESIGNED | CHECKED | R.T. OF WAY CHECKED | CADD FILE NAME

PROFILE | NOTE BOOK NO. | SURVEYED | BY | DATE | GRADES CHECKED | B.M. NOTED | STRUCTURE NOTATNS CHKD

FILE NAME = h:\6513 idot d8 var\6513.01 wo 1\cadd_sheets	USER NAME = _USERDESCR_	DESIGNED - KMM	REVISED -
	\D876E30-sht-plnprf-0610046-13.dgn	DRAWN - KHL	REVISED -
	PLOT SCALE = 20.0000 ' / IN.	CHECKED - BGH	REVISED -
	PLOT DATE = 2/2/2011	DATE -	REVISED -

STATE OF ILLINOIS
DEPARTMENT OF TRANSPORTATION

PLAN & PROFILE

SCALE: | SHEET NO. 1 OF 1 SHEETS | STA. 197+00 TO STA. 203+00

F.A.I. RTE.	SECTION	COUNTY	TOTAL SHEETS	SHEET NO.
57	61-(1,2,3,4,5,6)-I	MARION	86	13
	S.N. 061-0046	CONTRACT NO. 76E30		
FED. ROAD DIST. NO.	ILLINOIS	FED. AID PROJECT		

HMG NO. 6513.011

HENRY, MEISENHEIMER & GENDE, INC. LAKE RD., P.O. BOX 70 CARLYLE, ILL. 62231 (618) 594-3711 WWW.HMGENGINEERS.COM