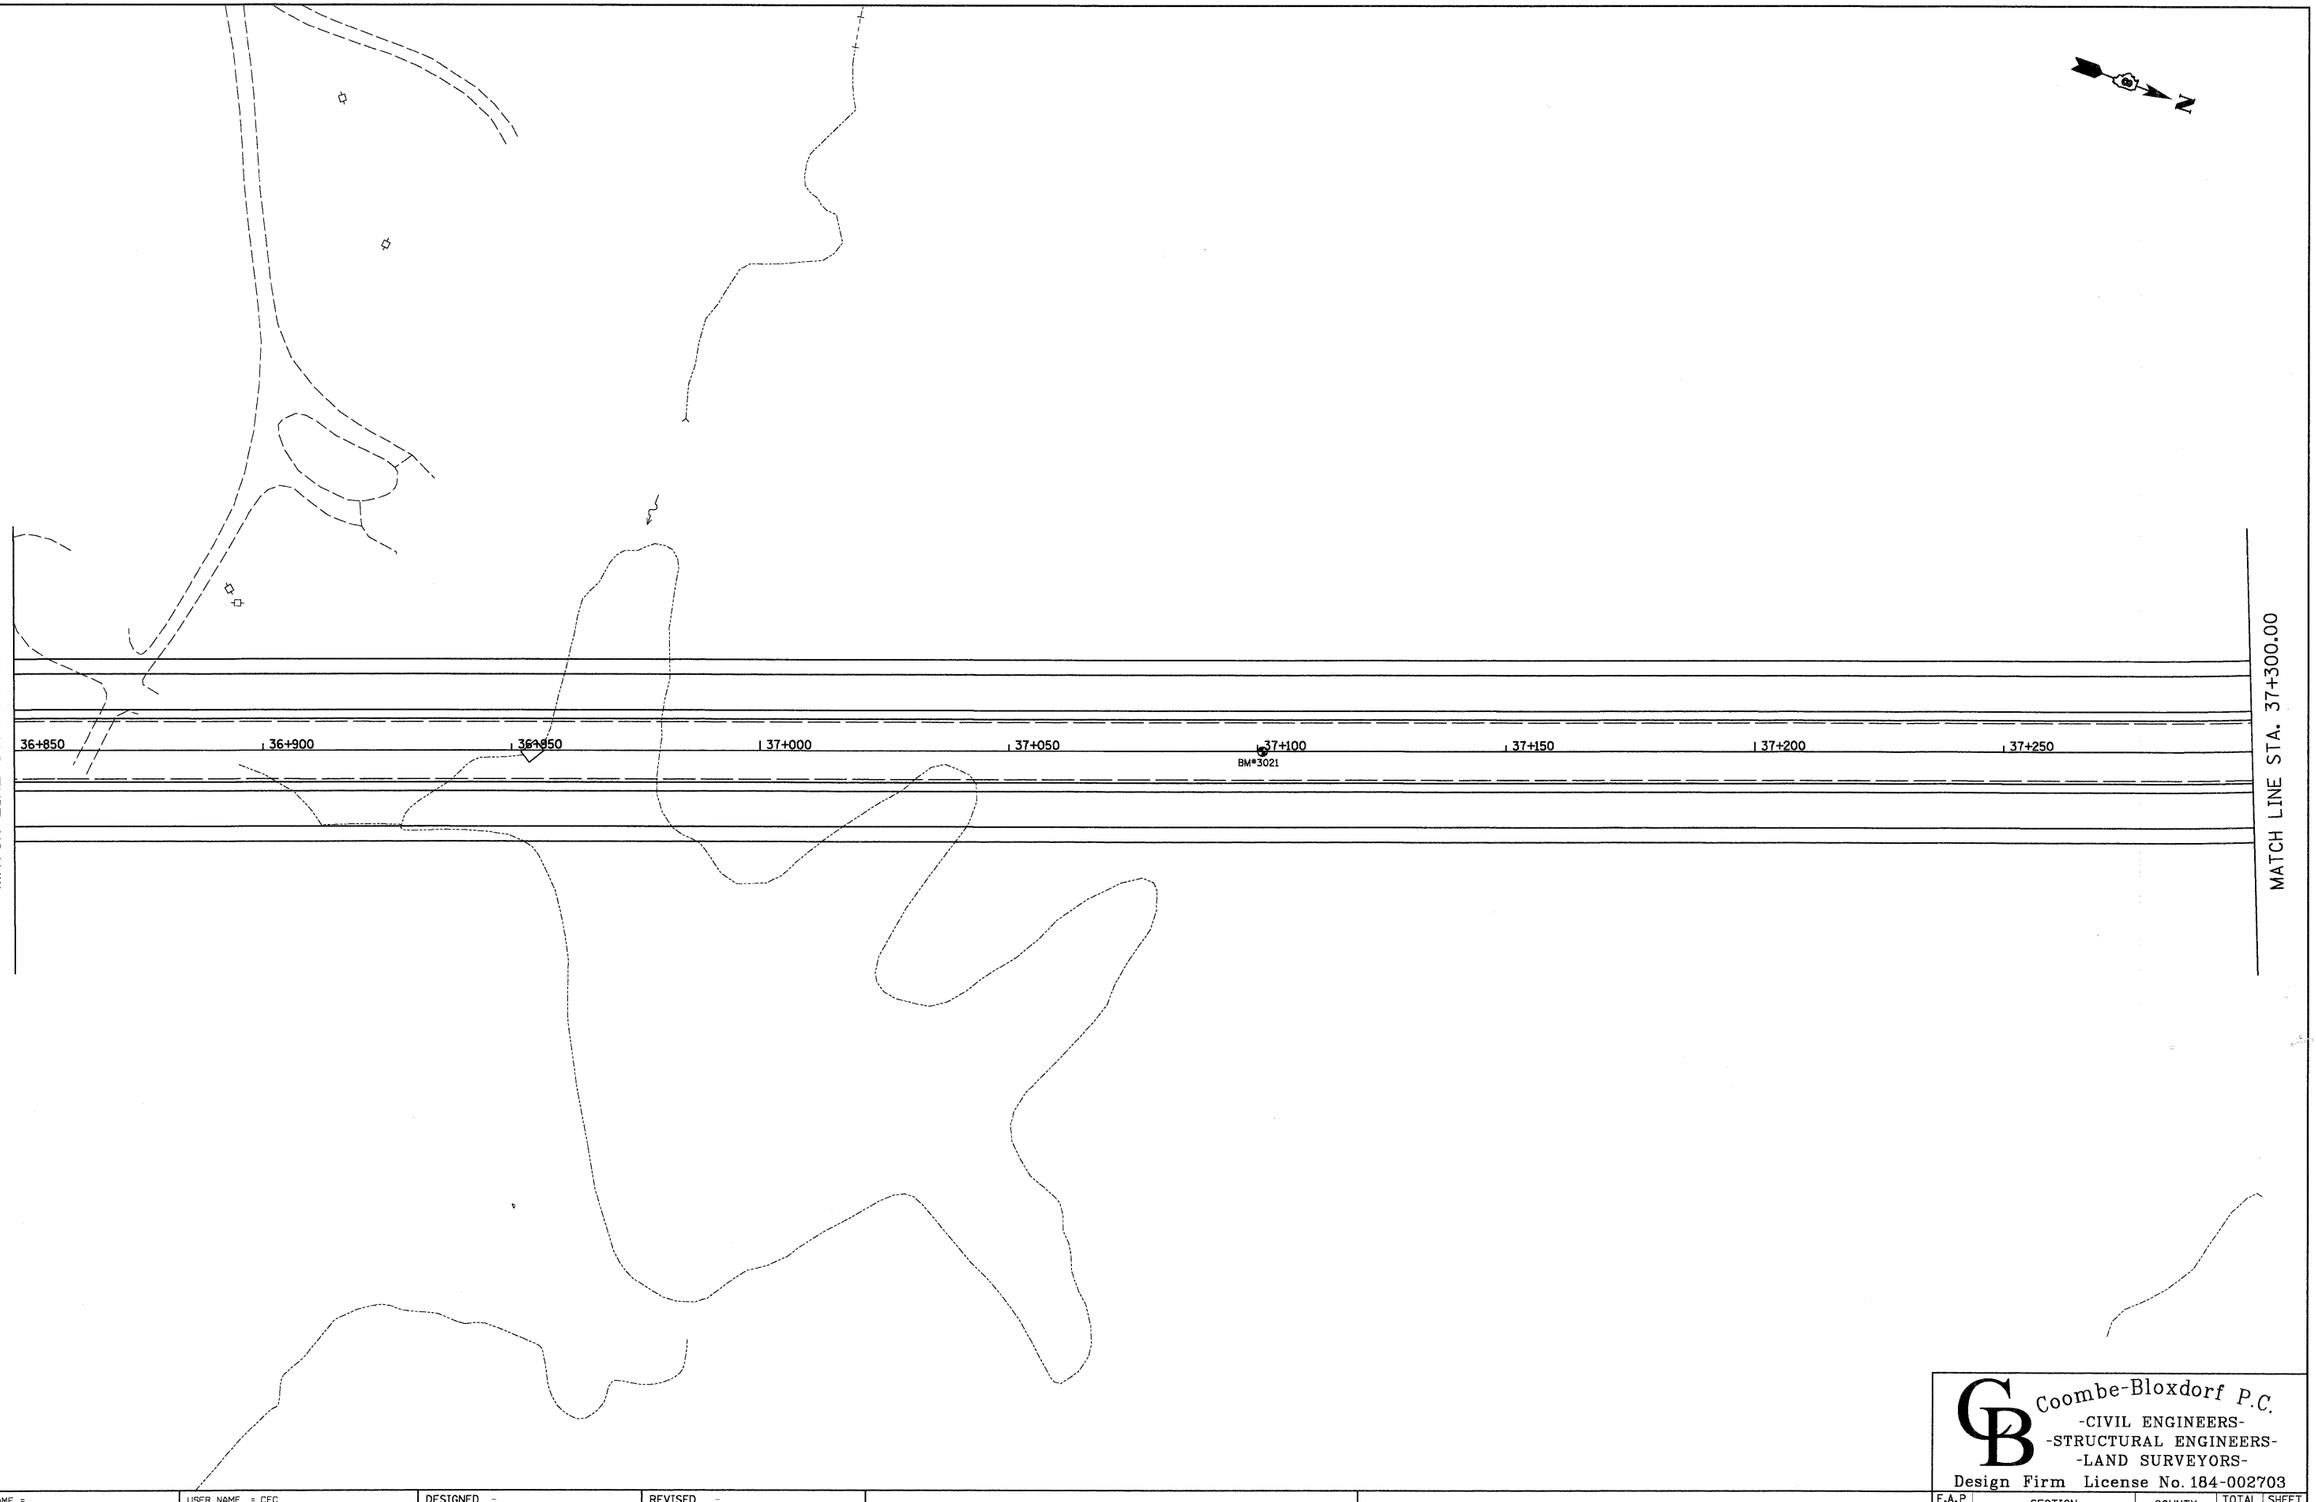

FILE NAME = ...\sign-fap310-plan-sheet-06.dgn	USER NAME = CFC__	DESIGNED -	REVISED -
		DRAWN - CFC	REVISED -
	PLOT SCALE = 15.000000 ' / IN.	CHECKED - MCB	REVISED -
CB PROJECT NO 09025-6	PLOT DATE = 2/1/2011	DATE - / /	REVISED -

STATE OF ILLINOIS
DEPARTMENT OF TRANSPORTATION

SIGNING PLAN
IL 255 (FAP 310)

SCALE: | SHEET NO. OF SHEETS | STA. 36+850 | TO STA. 37+300

Coombe-Bloxdorf P.C.
-CIVIL ENGINEERS-
-STRUCTURAL ENGINEERS-
-LAND SURVEYORS-
Design Firm License No. 184-002703

F.A.P RTE.	SECTION	COUNTY	TOTAL SHEETS	SHEET NO.
310	60-15SG	MADISON	54	14
		CONTRACT NO. 76E76		
	ILLINOIS	FED. AID PROJECT		